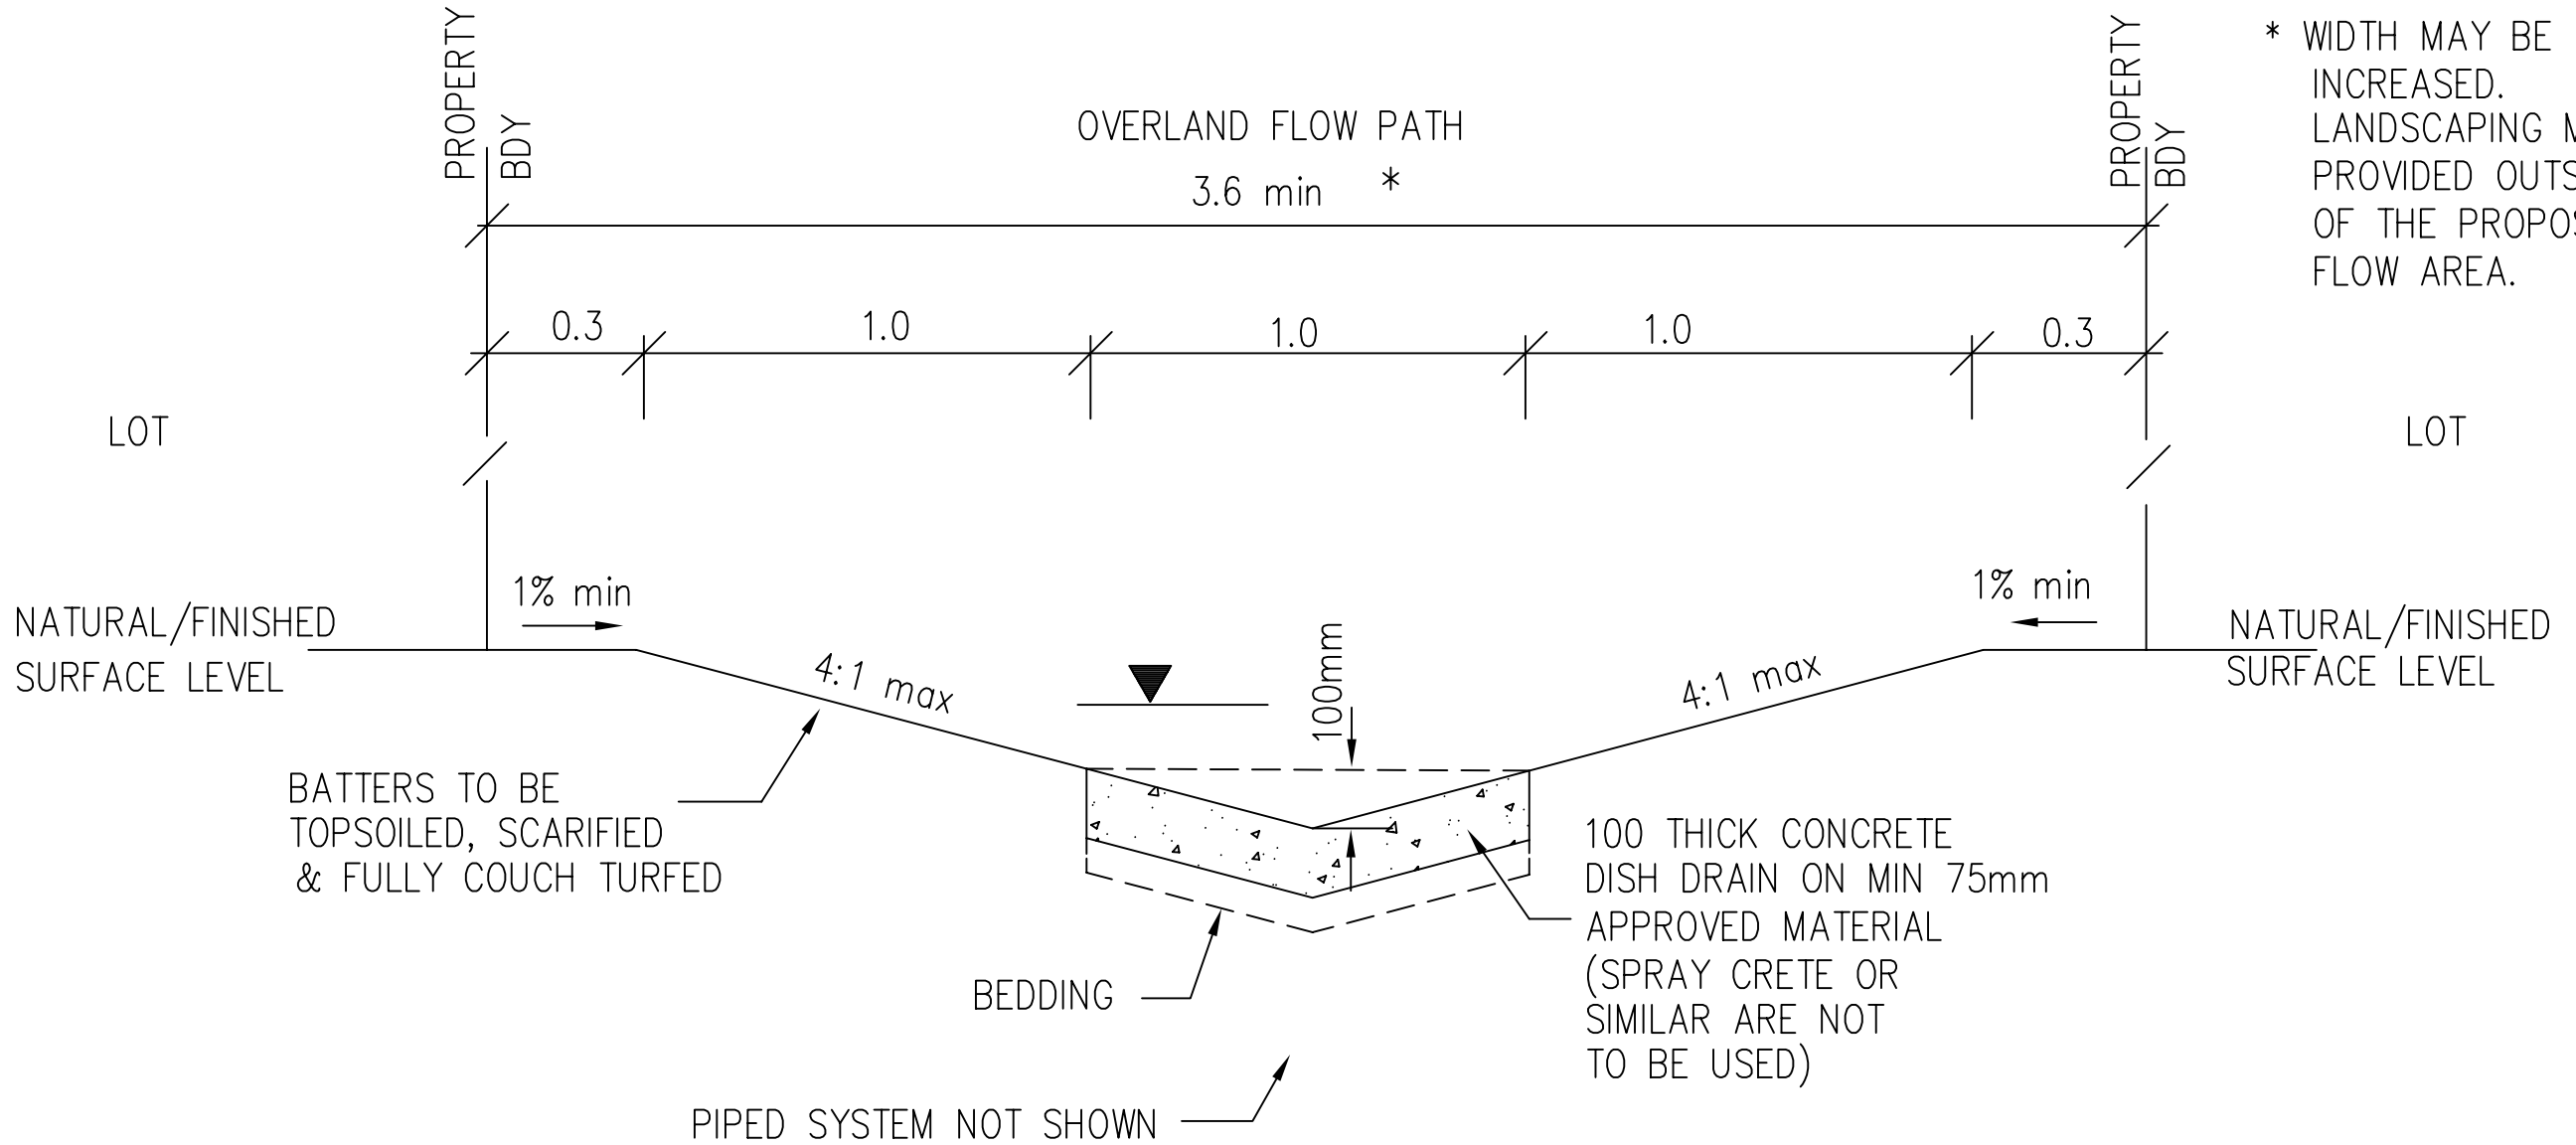

▼ – DENOTES REQUIRED CAPACITY OF OVERLAND FLOW PATH TO BE SHOWN ON DETAIL DESIGN PLANS SUPPORTED BY ALL RELEVANT CALCULATIONS. IF CAPACITY IS INSUFFICIENT OVERALL WIDTH TO BE INCREASED OR PROVIDE TYPE–2 PLAN No SD10A.

1. INSTALL COUNCIL'S STANDARD FLOODWARNING SIGN WHERE DIRECTED.
2. OVERLAND FLOWPATH TO BE ADEQUATELY FENCED.
3. ACCESS FOR MAINTENANCE TO BE PROVIDED.
4. CONTRACTION JOINTS IN DISH DRAIN TO BE 20mm DEEP AND PLACED AT NO MORE THAN 5m INTERVALS. EXPANSION JOINTS TO BE PLACED AT NO MORE THAN 15m INTERVALS. JOINTING MATERIAL TO BE APPROVED 10mm THICK BITUMINOUS MATERIAL TO THE FULL DEPTH OF THE CONCRETE OR AS DIRECTED BY THE ENGINEER.
5. GENERALLY A 300mm FREEBOARD TO FLOOR LEVEL WILL BE REQUIRED.
6. ALL DIMENSIONS IN METRES UNLESS OTHERWISE SHOWN.

SNOWY RIVER SHIRE COUNCIL

NON PEDESTRIAN – PATHWAY – OVERLAND FLOWPATH

Surveyed By	Drawn By	Scale	Approved By	Date	Datum	Sheet No	Ref. No	Plan No
Job No	Checked By	N.T.S.				1of2		SD9a
Disk No	Passed By							