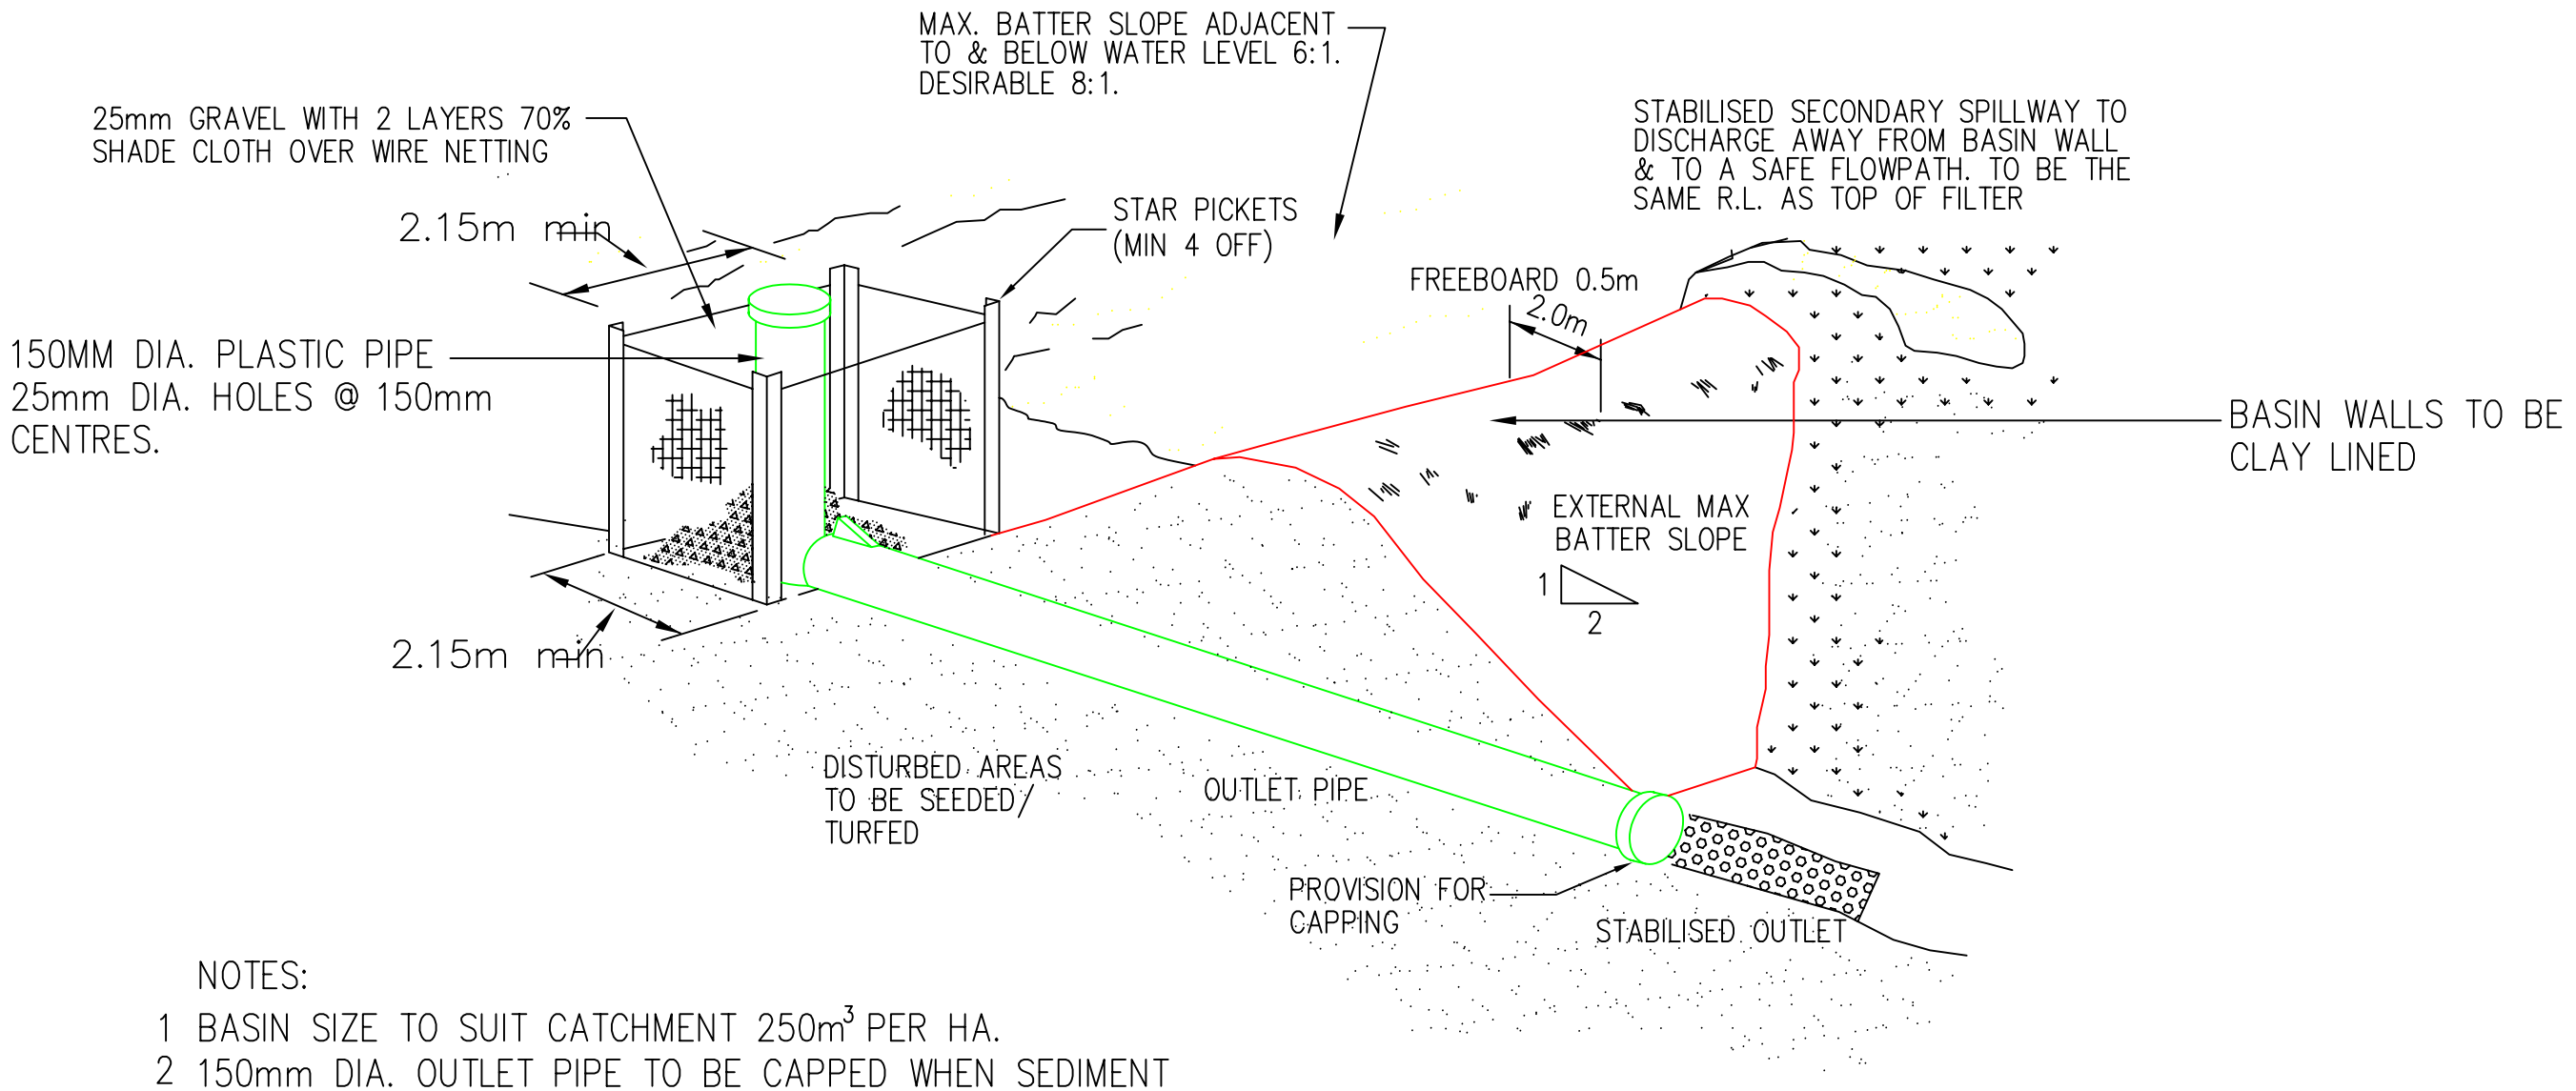

NOTES:

1 BASIN SIZE TO SUIT CATCHMENT 250m^3 PER HA.
2 150mm DIA. OUTLET PIPE TO BE CAPPED WHEN SEDIMENT IS NOT EFFECTIVELY FILTERED. CONTAMINATED WATER TO BE DOSED WITH GYPSUM AS SPECIFIED. WATER TO BE PUMPED OUT WHEN APPROVED BY COUNCIL.
3 A DEPTH MARKER IS TO BE INSTALLED WITHIN THE BASIN AND MAINTAINED THROUGHOUT THE BASINS LIFE.
4 ENSURE REQUIRED BASIN CAPACITY IS BELOW INVERT OF INCOMING PIPELINE/S.
5 TO BE READ IN CONJUNCTION WITH THE REQUIREMENTS OF APPENDIX 'A'.

SNOWY RIVER SHIRE COUNCIL

DRY SEDIMENT BASIN FILTER SYSTEM

Surveyed By	Drawn By	Scale	Approved By	Date	Datum	Sheet No	Ref. No	Plan No
Job No	Checked By	N.T.S.						SD12a
Disk No	Passed By							