

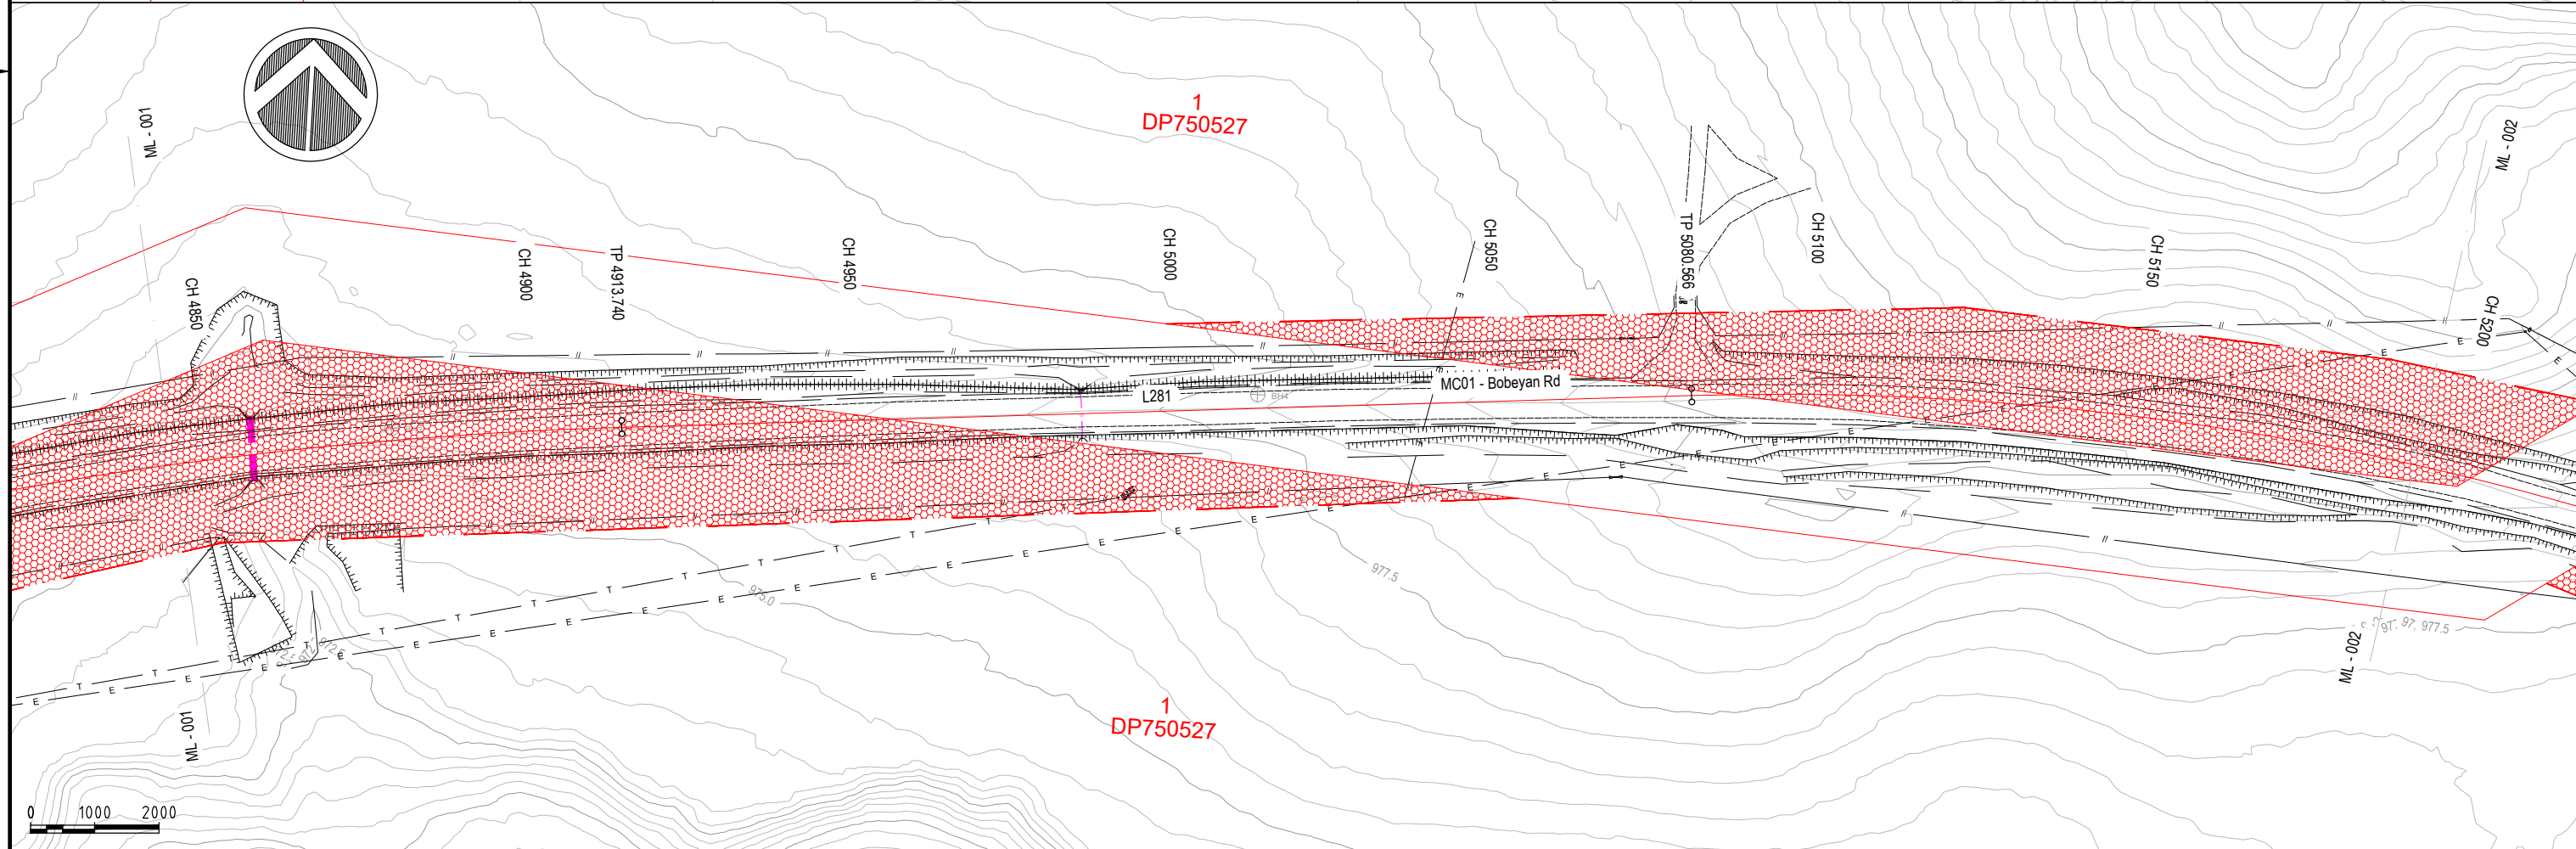
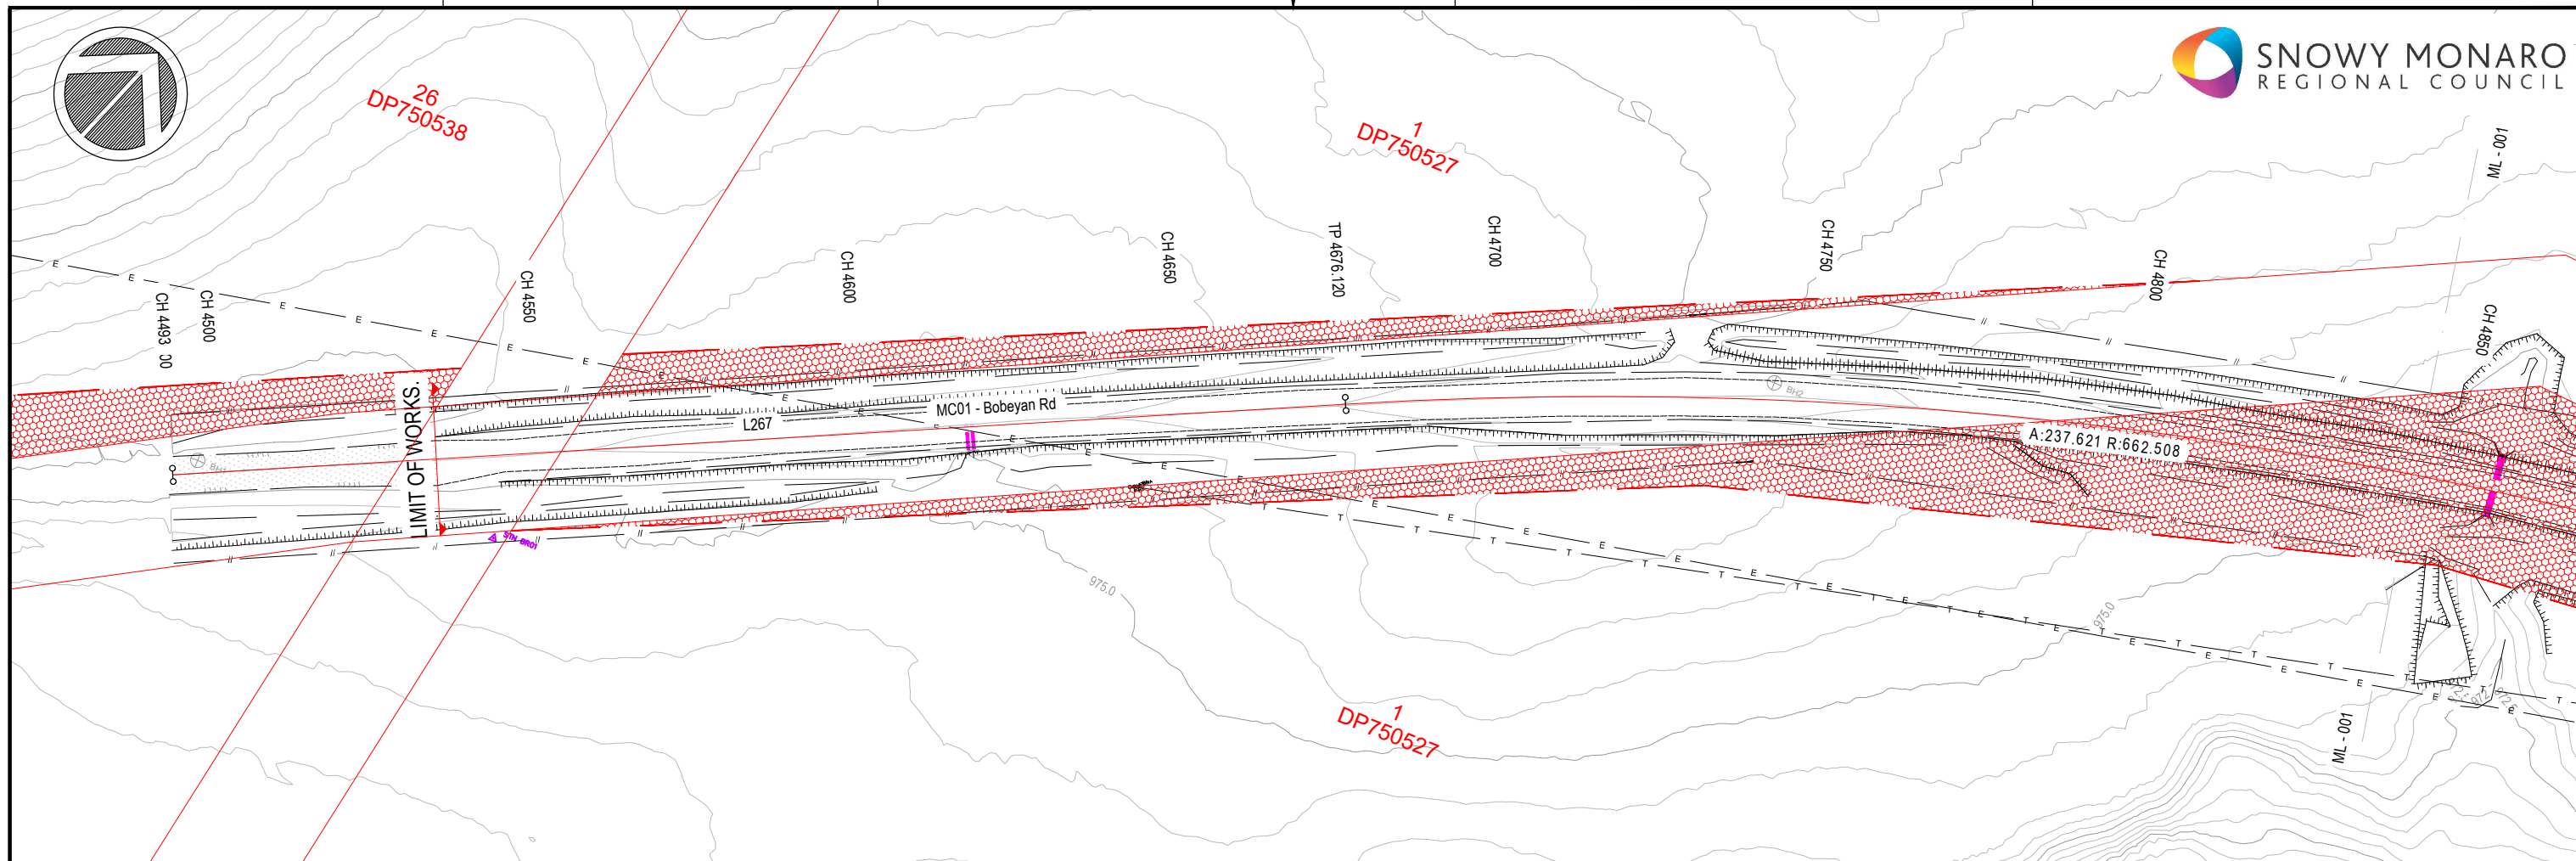
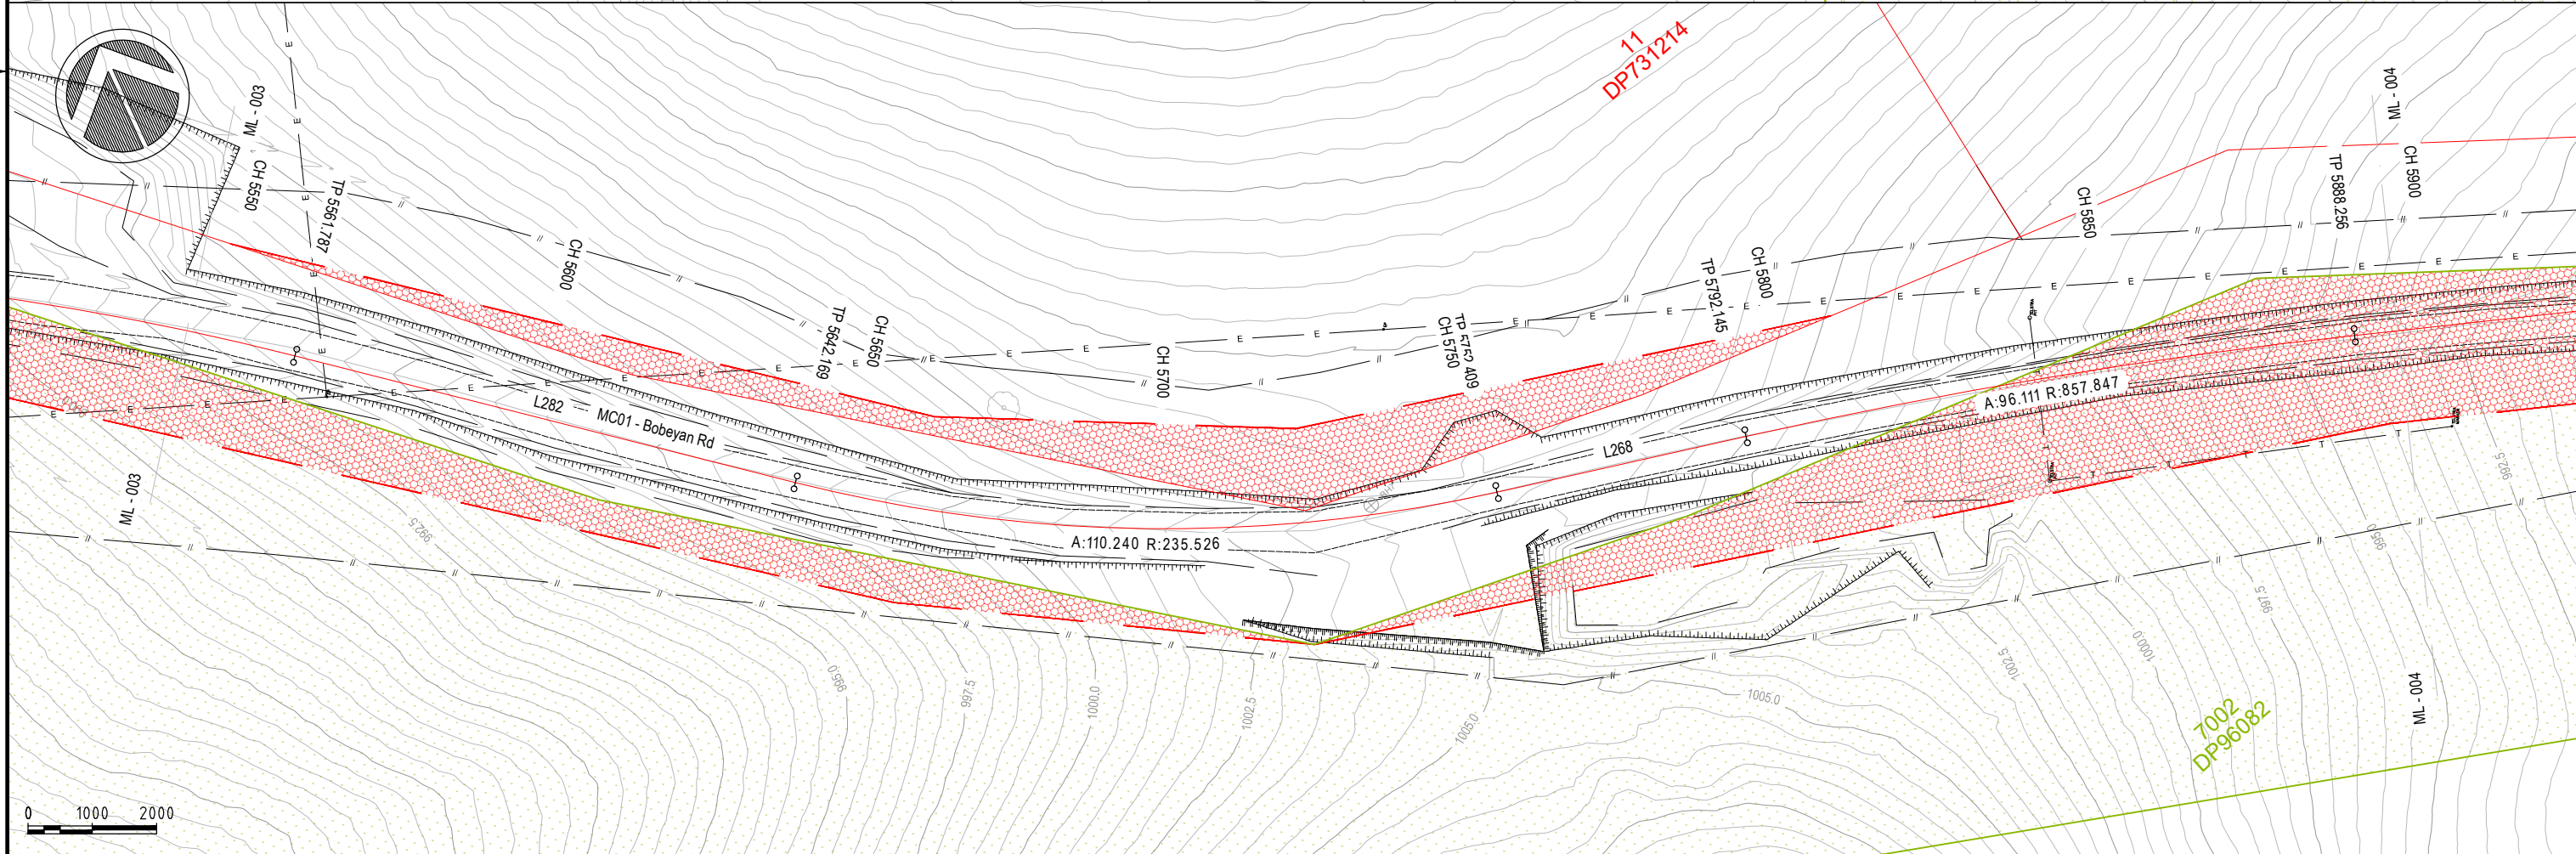


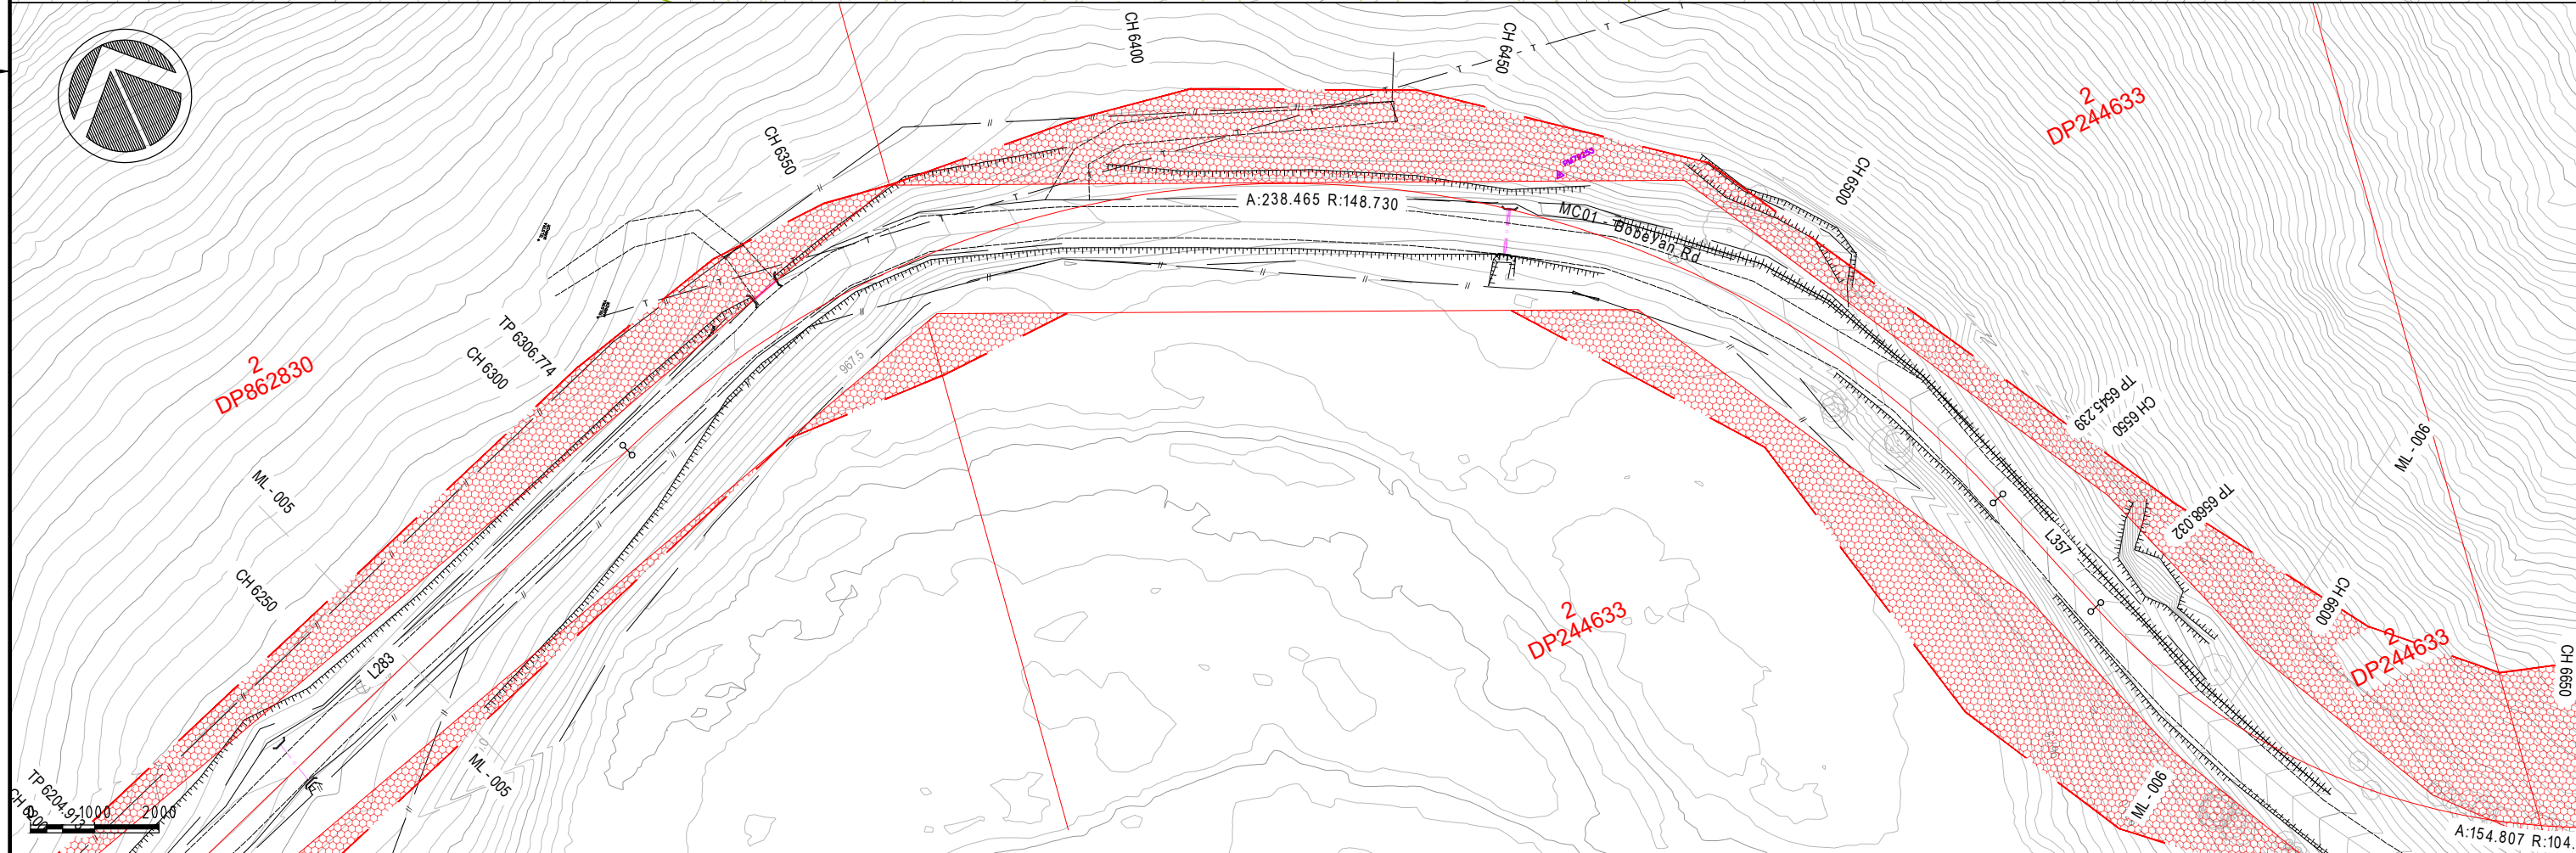


FIRST ISSUE CALCS LM DA 02/21 DRAWN LM JO 02/03/21 DATE	AMENDMENT DETAILS PRELIMINARY ISSUE	DESIGN CHECK DRAWN CHECK	COPYRIGHT © MOLONEY SOLUTIONS PTY LTD 2019 These designs and drawings are copyright and are not to be used or reproduced without the written permission of the above. The contents of this drawing are electronically generated, are confidential and may only be used for the purpose for which they were intended. This is an uncontrolled document issued for information purposes only, unless the checked sections are signed and approved. Figured dimensions take precedence over scale. Do not scale from this drawing. Verify dimensions prior to commencing any works. DATUM PROJECT No. CE20046.3	PRELIMINARY ONLY APPROVED FOR & ON BEHALF OF MOLONEY & SONS ENGINEERING	CLIENT SNOWY MONARO REGIONAL COUNCIL PROJECT BOBEYAN RD ADAMINABY TO ACT BORDER CH 4.49KM-23.75KM	Snowy Valleys Council MOLONEY & SONS ENGINEERING EXCELLENCE · INTEGRITY · INNOVATION www.moloneyandsons.com.au ROCKHAMPTON • GLADSTONE • ROMA • MILES • CHINCHILLA • BRISBANE GOLD COAST • COFFS HARBOUR • SYDNEY	DRAWING TITLE LAND RESUMPTION PLANS SHEET 1 OF 28 DRAWING NUMBER CE20046.3-901-LR ISSUE A
---	---	--	--	--	---	--	---



[illegible]

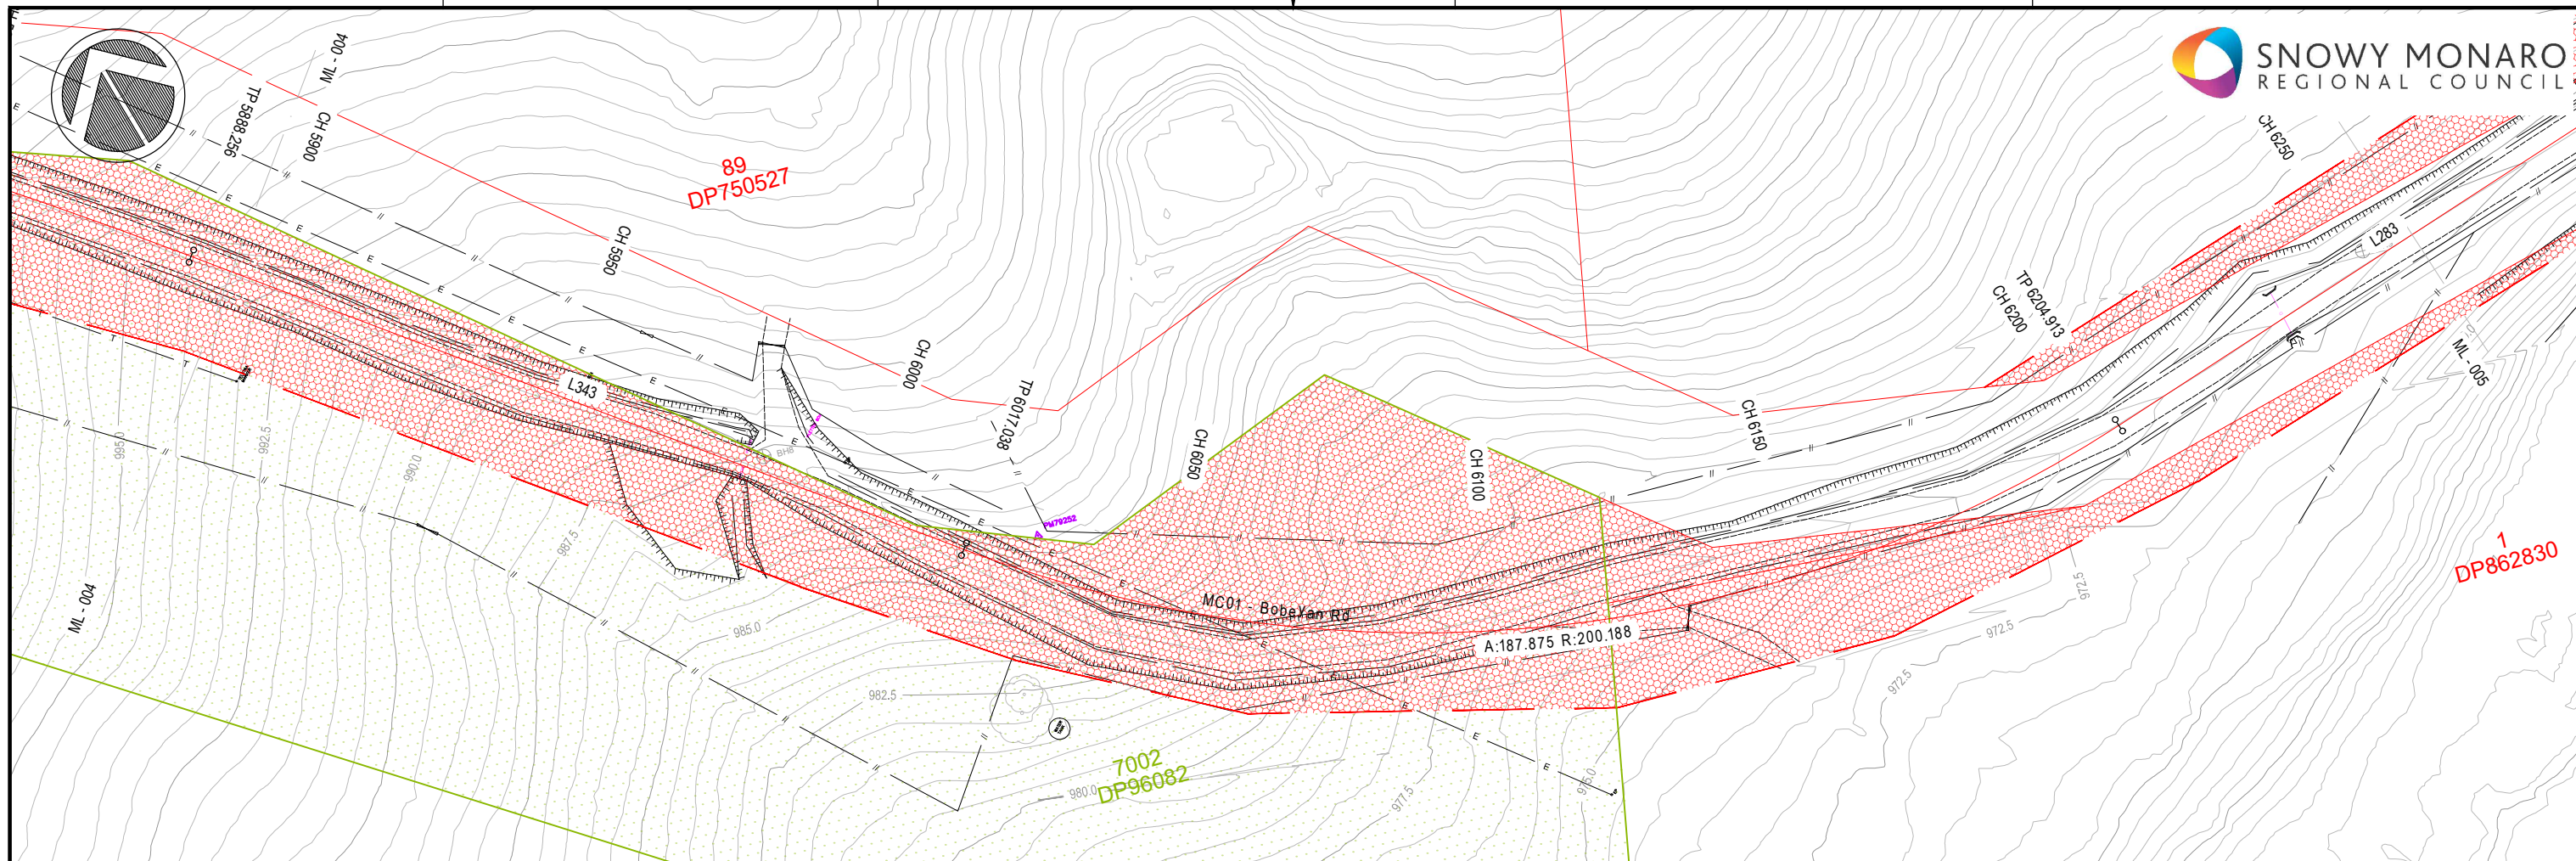



FIRST ISSUE				AMENDMENT DETAILS				DESIGN CHECK				COPYRIGHT				CLIENT				PROJECT				DRAWING TITLE			
LM	DA	02/21		LM	JO	02/03/21																					
PRELIMINARY ISSUE												THESE DESIGNS AND DRAWINGS ARE COPYRIGHT AND NOT TO BE USED OR REPRODUCED WITHOUT THE WRITTEN PERMISSION OF THE ABOVE. THE CONTENTS OF THIS DRAWING ARE ELECTRONICALLY GENERATED, ARE CONFIDENTIAL AND MAY ONLY BE USED FOR THE PURPOSE FOR WHICH THEY WERE INTENDED. THIS IS AN UNCONTROLLED DOCUMENT ISSUED FOR INFORMATION PURPOSES ONLY, UNLESS THE CHECKED SECTIONS ARE SIGNED AND APPROVED. FIGURED DIMENSIONS TAKE PRECEDENCE OVER SCALE. DO NOT SCALE FROM THIS DRAWING. VERIFY DIMENSIONS PRIOR TO COMMENCING ANY WORKS.				SNOWY MONARO REGIONAL COUNCIL				BOBEYAN RD ADAMINABY TO ACT BORDER CH 4.49KM-23.75KM				LAND RESUMPTION PLANS SHEET 3 OF 28			
												PROJECT No. CE20046.3				APPROVED FOR & ON BEHALF OF MOLONEY & SONS ENGINEERING				DRAWING NUMBER CE20046.3-903-LR				ISSUE A			

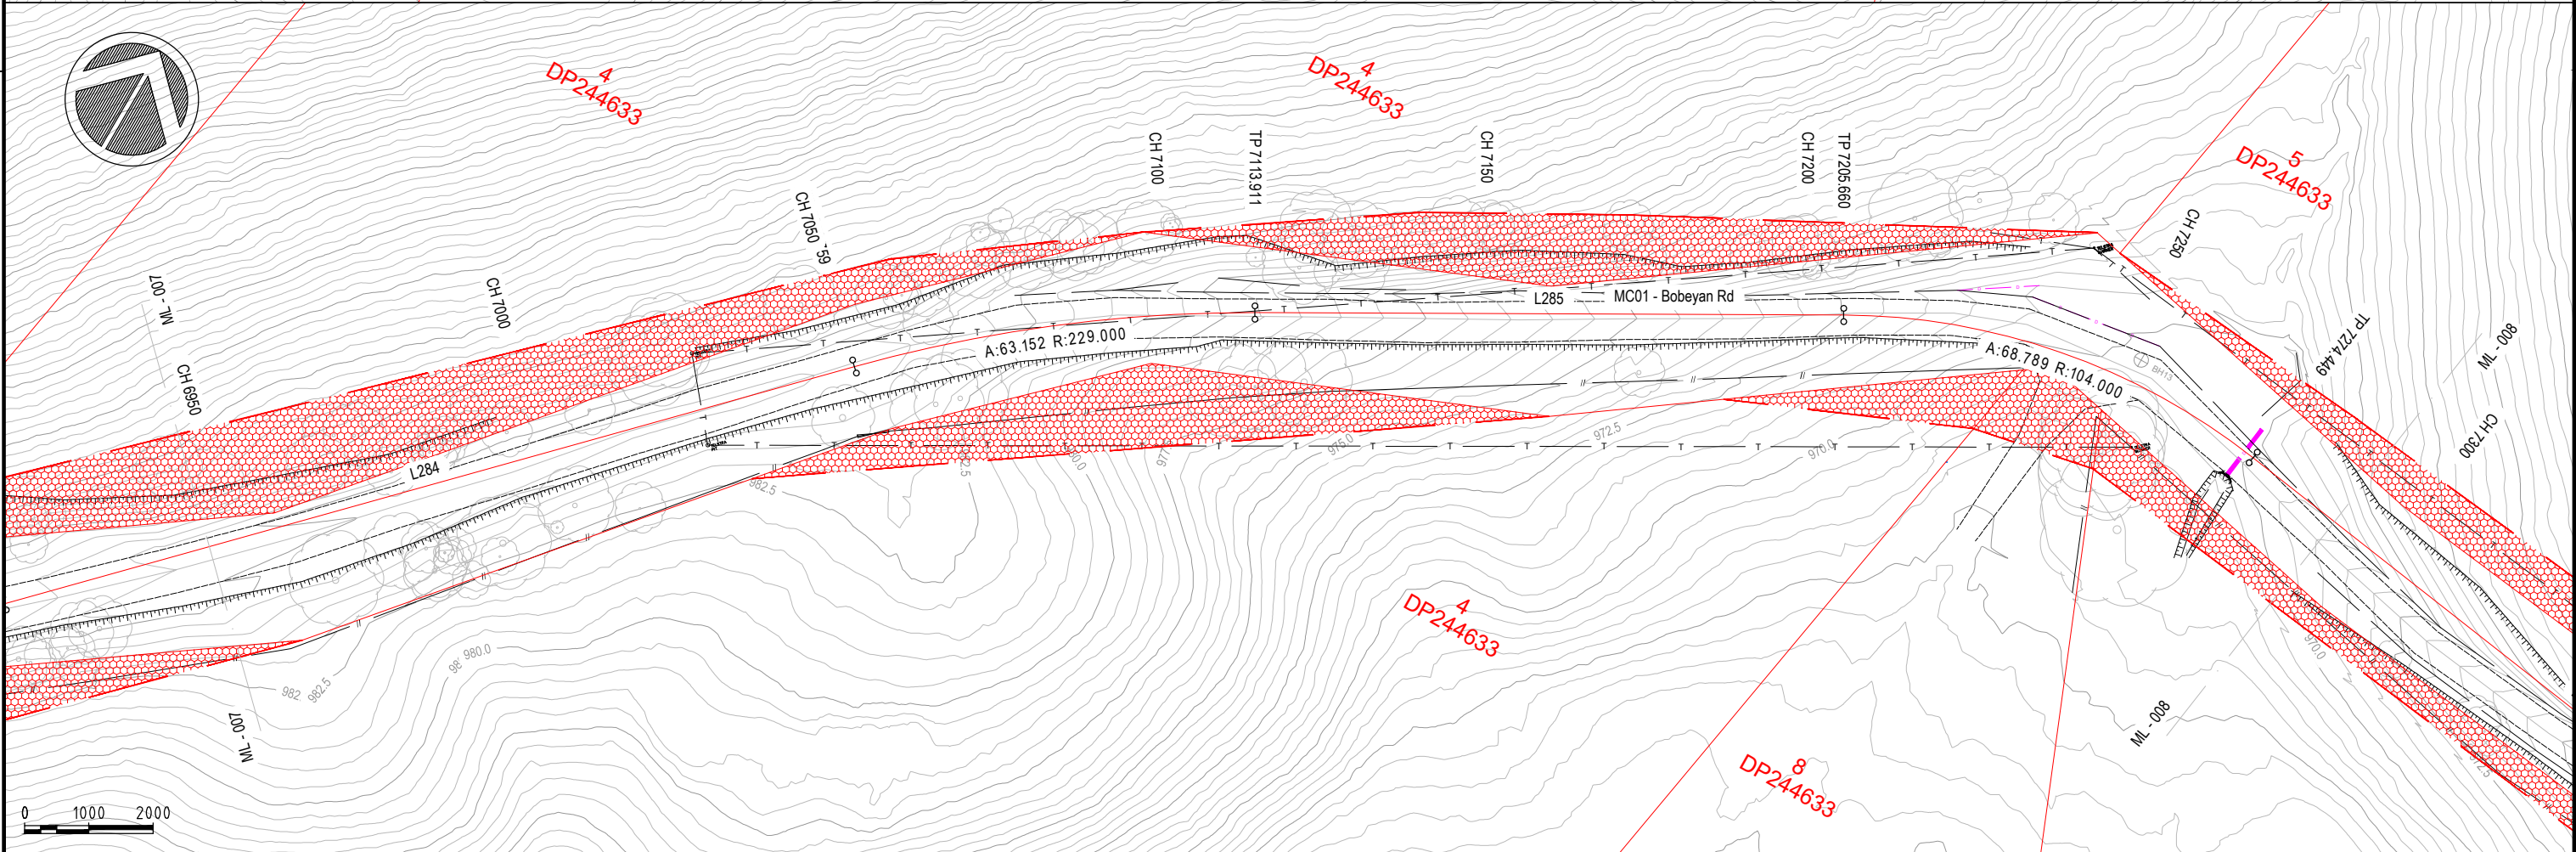



FIRST ISSUE	CALCS	DRAWN	DATE	AMENDMENT DETAILS		DESIGN CHECK	COPYRIGHT © MOLONEY SOLUTIONS PTY LTD 2019 These designs and drawings are copyright and are not to be used or reproduced without the written permission of the above. The contents of this drawing are electronically generated, are confidential and may only be used for the purpose for which they were intended. This is an uncontrolled document issued for information purposes only, unless the checked sections are signed and approved. Figure dimensions take precedence over scale. Do not scale from this drawing. Verify dimensions prior to commencing any works.		DATUM	PRELIMINARY ONLY	CLIENT SNOWY MONARO REGIONAL COUNCIL	 Snowy Valleys Council MOLONEY & SONS ENGINEERING EXCELLENCE • INTEGRITY • INNOVATION www.moloneyandsons.com.au ROCKHAMPTON • GRANTVILLE • ROMA • WHEELERS • CHINCHILLA • BRISBANE GOLD COAST • COFFS HARBOUR • SYDNEY	DRAWING TITLE LAND RESUMPTION PLANS SHEET 4 OF 28	
	LM	DA	02/21											
	LM	JO	02/03/21	PRELIMINARY ISSUE										
						DRAWN CHECK			PROJECT No. CE20046.3	APPROVED FOR & ON BEHALF OF MOLONEY & SONS ENGINEERING	PROJECT BOBEYAN RD ADAMINYA TO ACT BORDER CH 4.9KM-23.75KM		DRAWING NUMBER CE20046.3-904-LR	ISSUE A

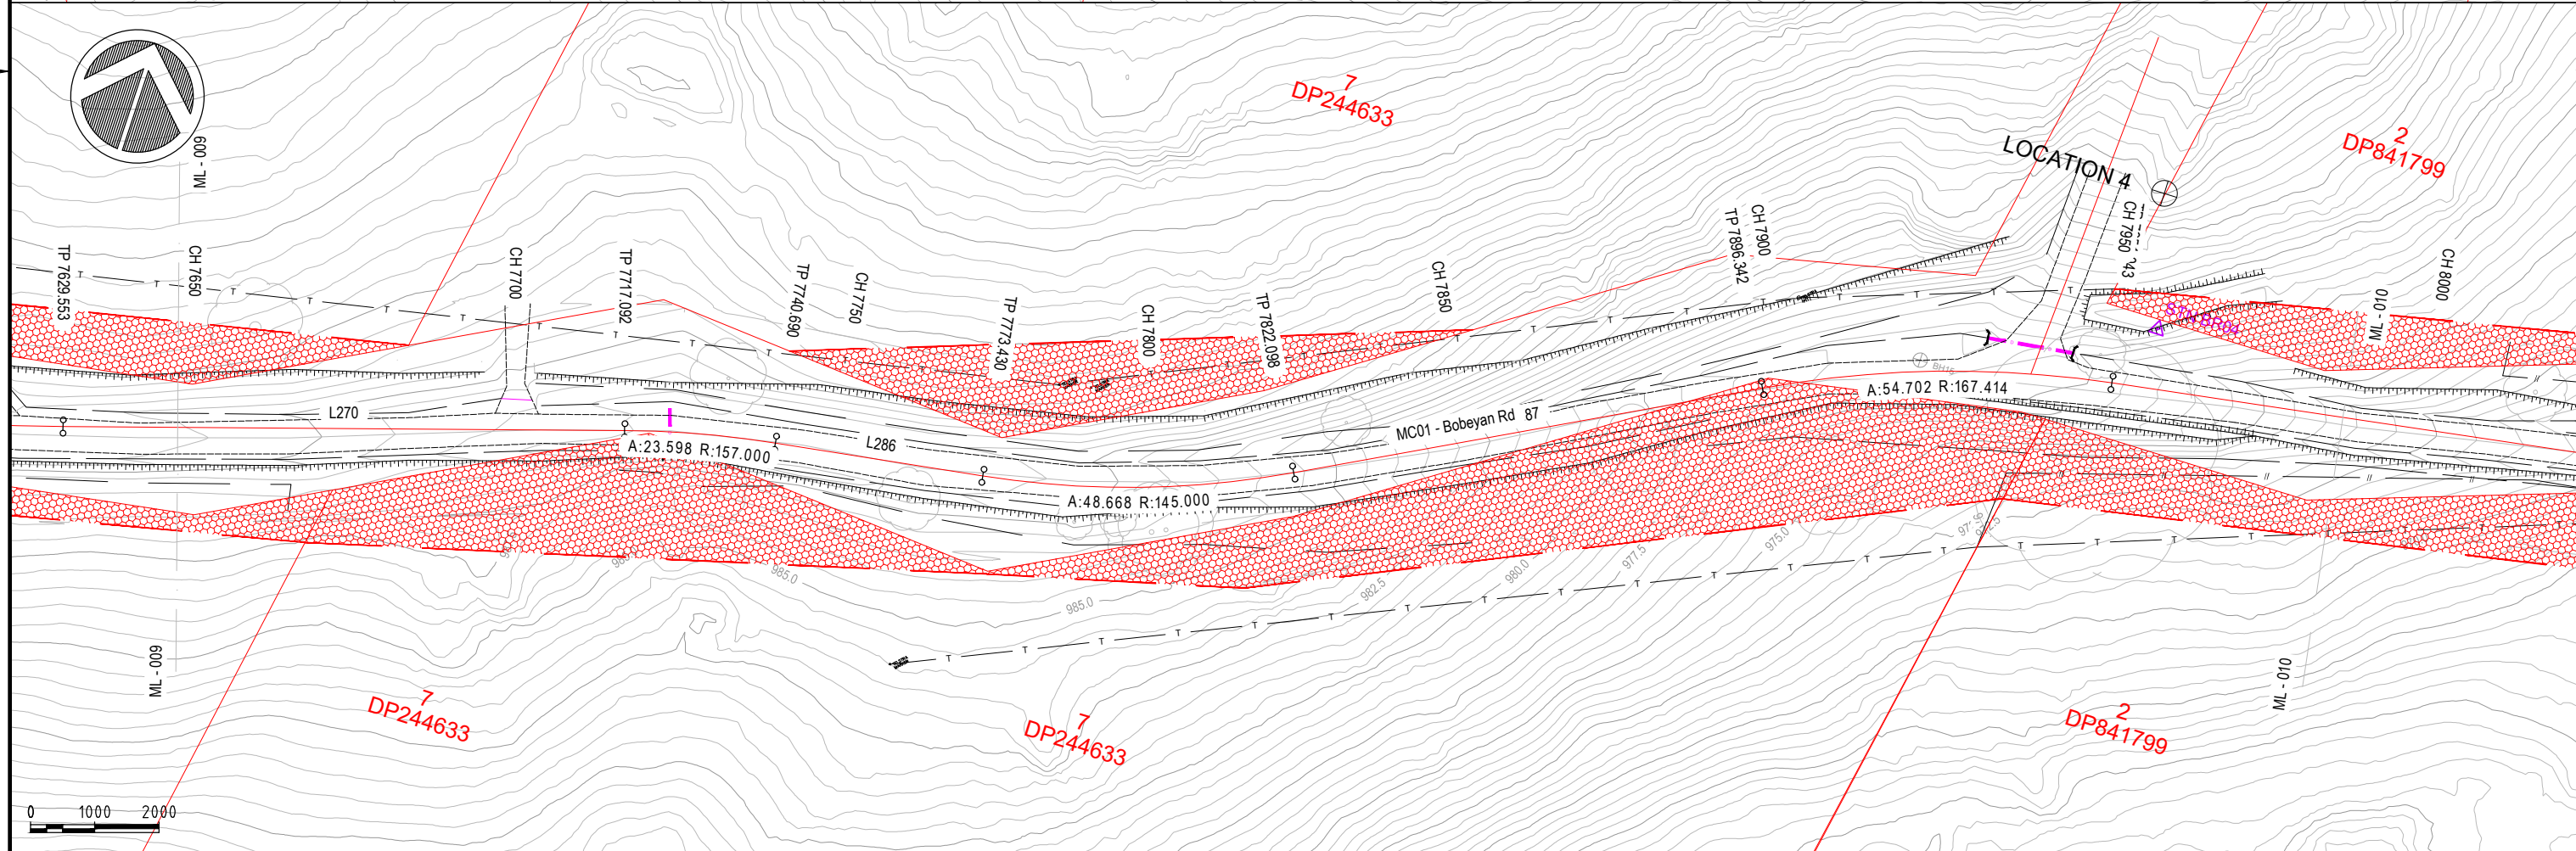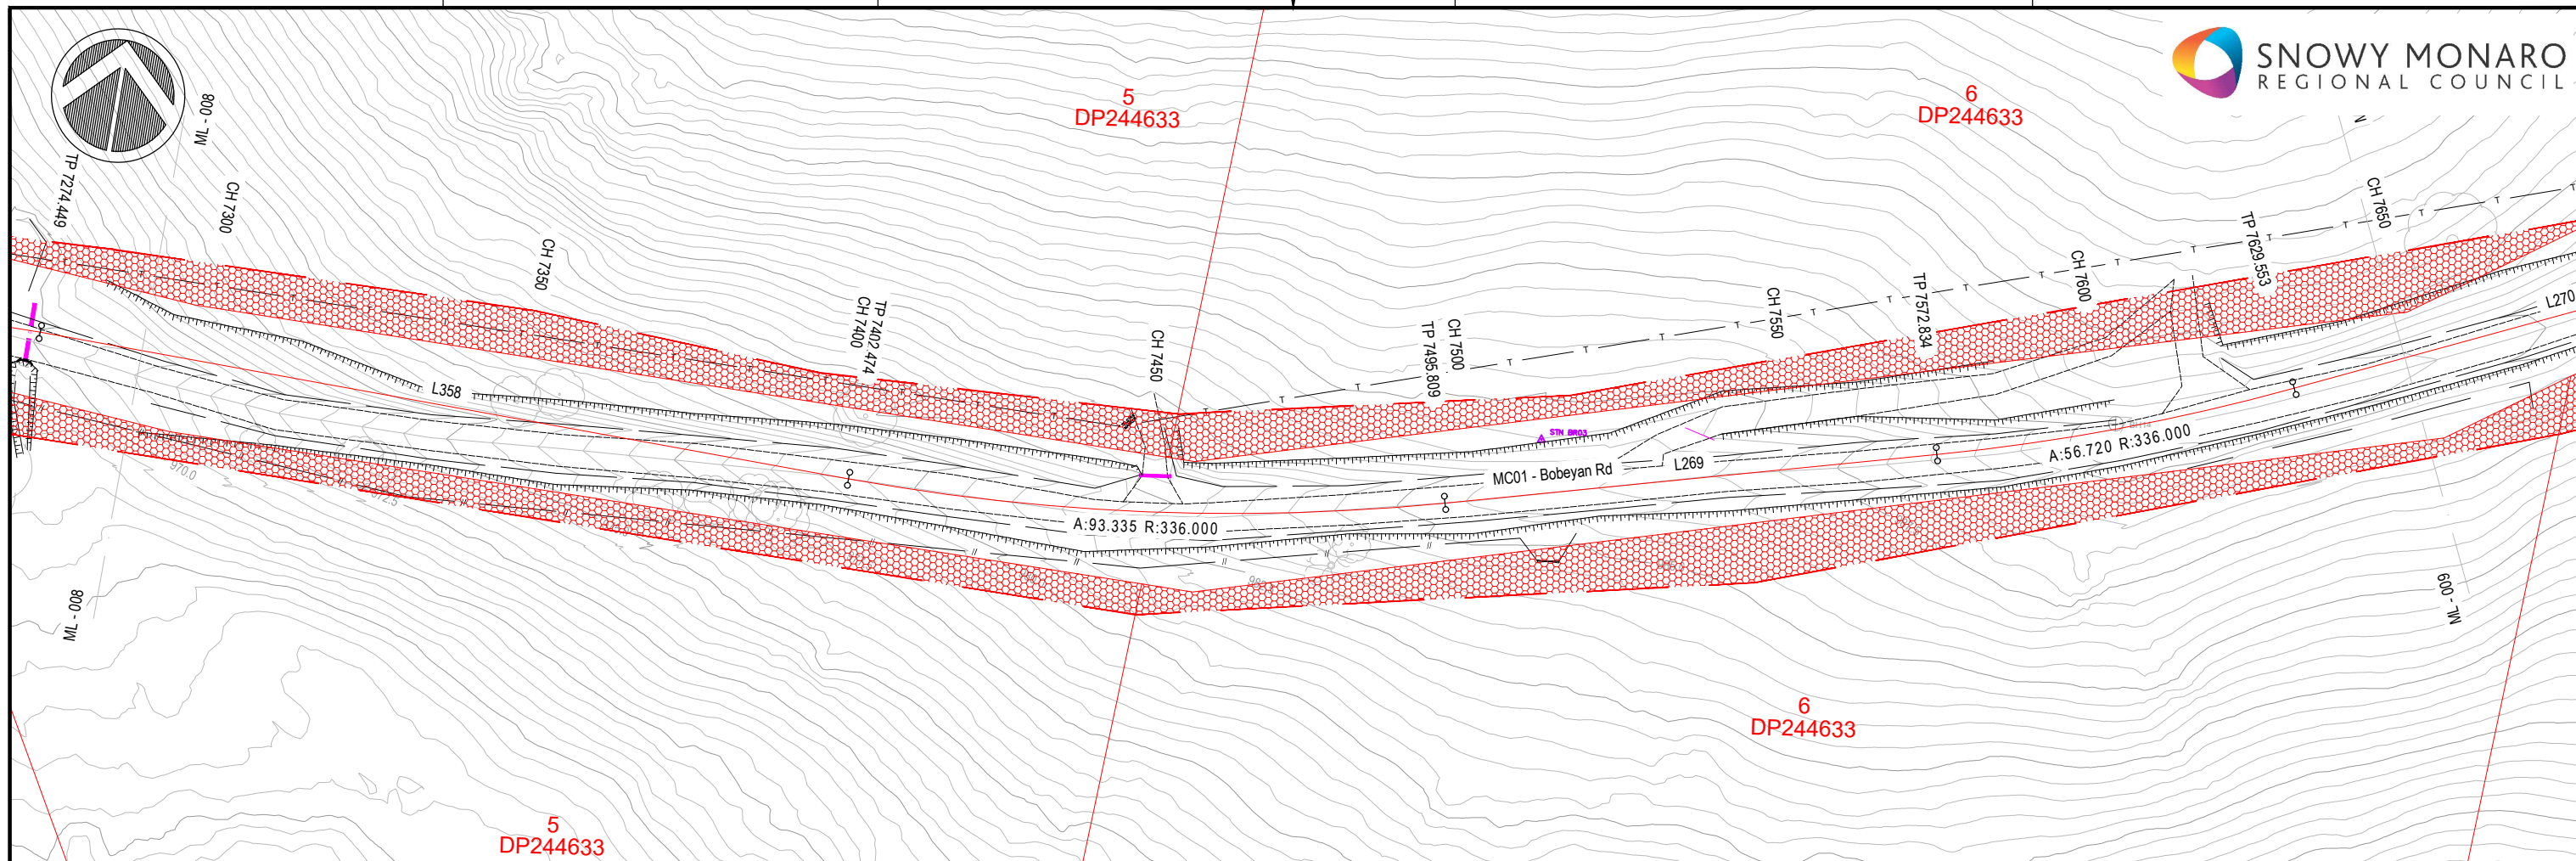



FIRST ISSUE LM DA 02/21 LM JO 02/03/21	AMENDMENT DETAILS PRELIMINARY ISSUE	DESIGN CHECK DRAWN CHECK	COPYRIGHT © MOLONEY SOLUTIONS PTY LTD 2019 These designs and drawings are copyright and are not to be used or reproduced without the written permission of the above. The contents of this drawing are electronically generated, are confidential and may only be used for the purpose for which they were intended. This is an uncontrolled document issued for information purposes only, unless the checked sections are signed and approved. Figured dimensions take precedence over scale. Do not scale from this drawing. Verify dimensions prior to commencing any works.	DATUM PROJECT No. CE20046.3 FOR & ON BEHALF OF MOLONEY & SONS ENGINEERING	CLIENT SNOWY MONARO REGIONAL COUNCIL PROJECT BOBEYAN RD ADAMINABY TO ACT BORDER CH 4.49KM-23.75KM	Snowy Valleys Council MOLONEY & SONS ENGINEERING EXCELLENCE · INTEGRITY · INNOVATION www.moloneyandsons.com.au ROCKHAMPTON • GLADSTONE • ROMA • MILES • CHINCHILLA • BRISBANE GOLD COAST • COFFS HARBOUR • SYDNEY	DRAWING TITLE LAND RESUMPTION PLANS SHEET 5 OF 28 DRAWING NUMBER CE20046.3-905-LR ISSUE A
---	---	--	---	---	---	--	---

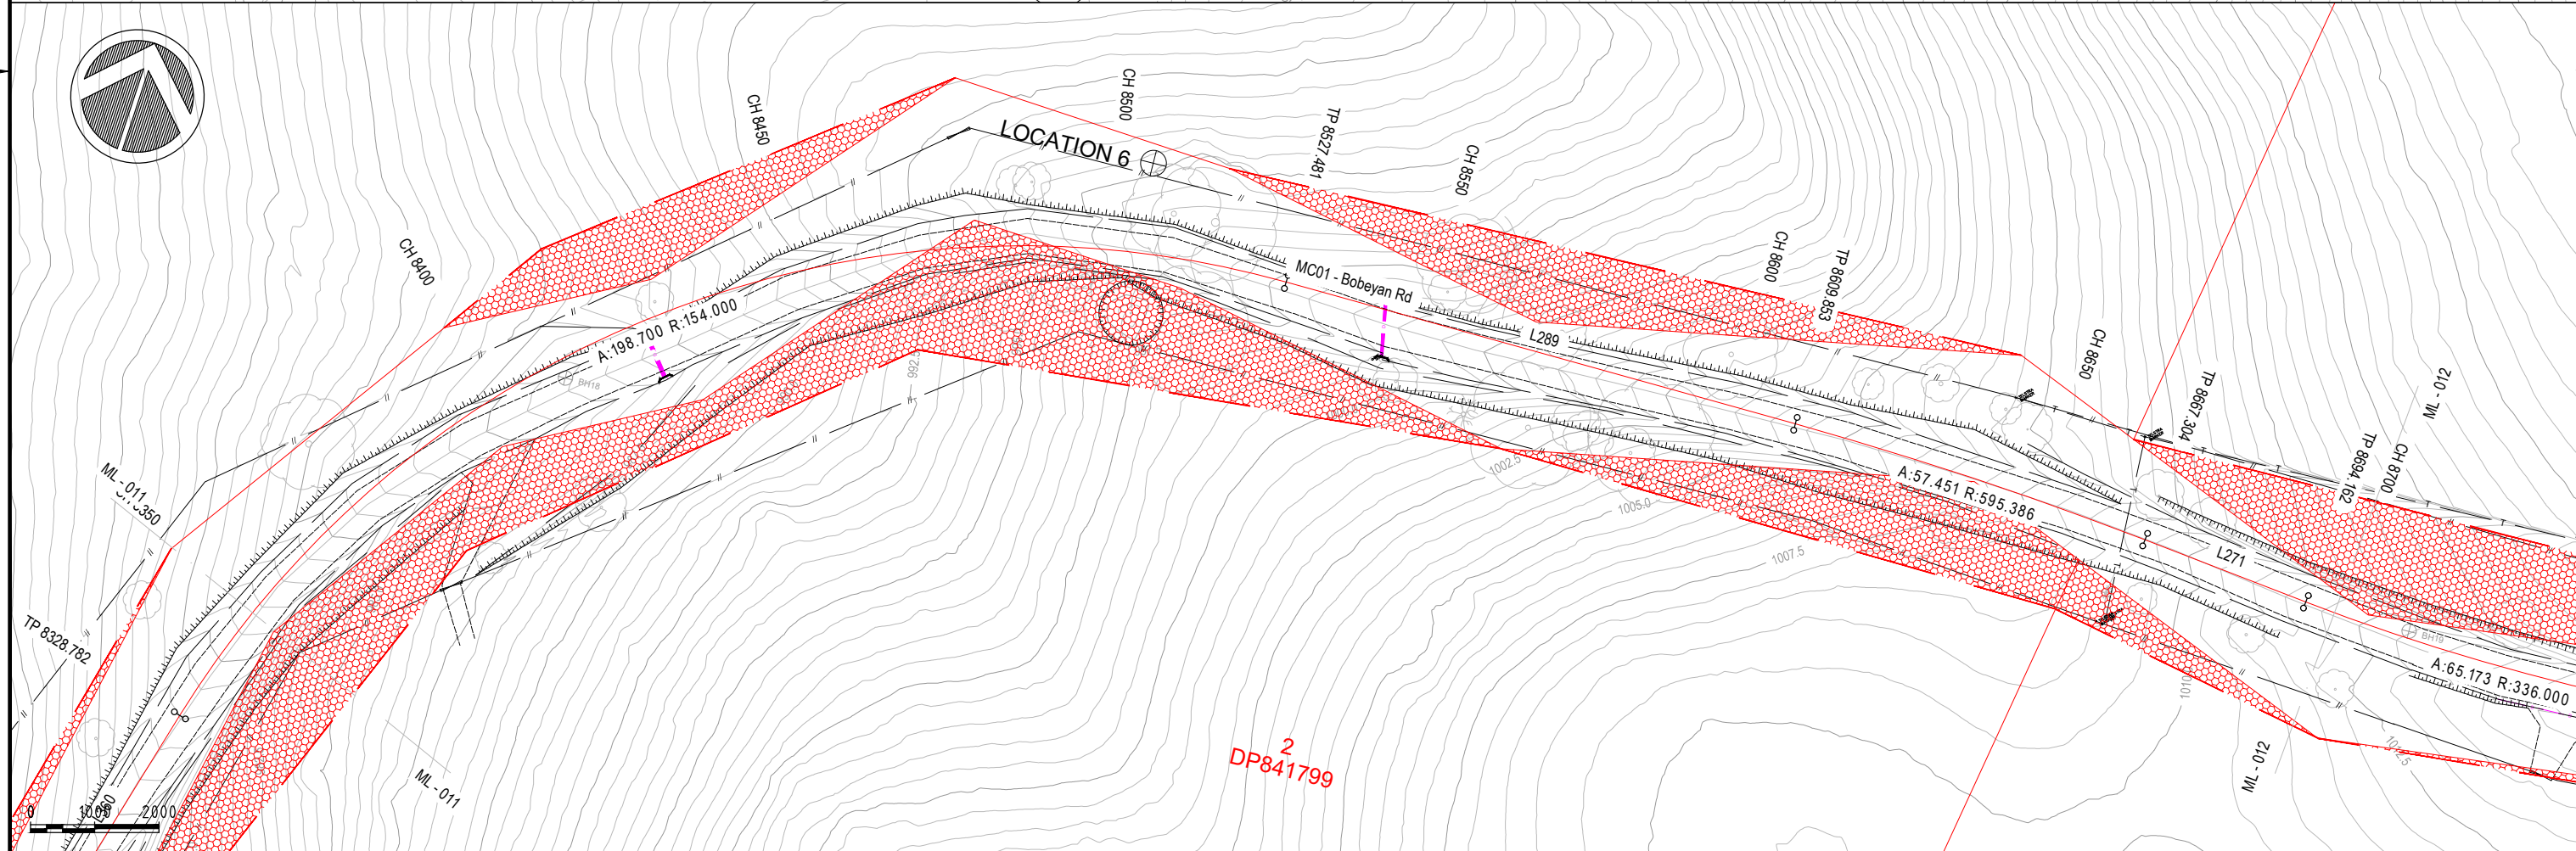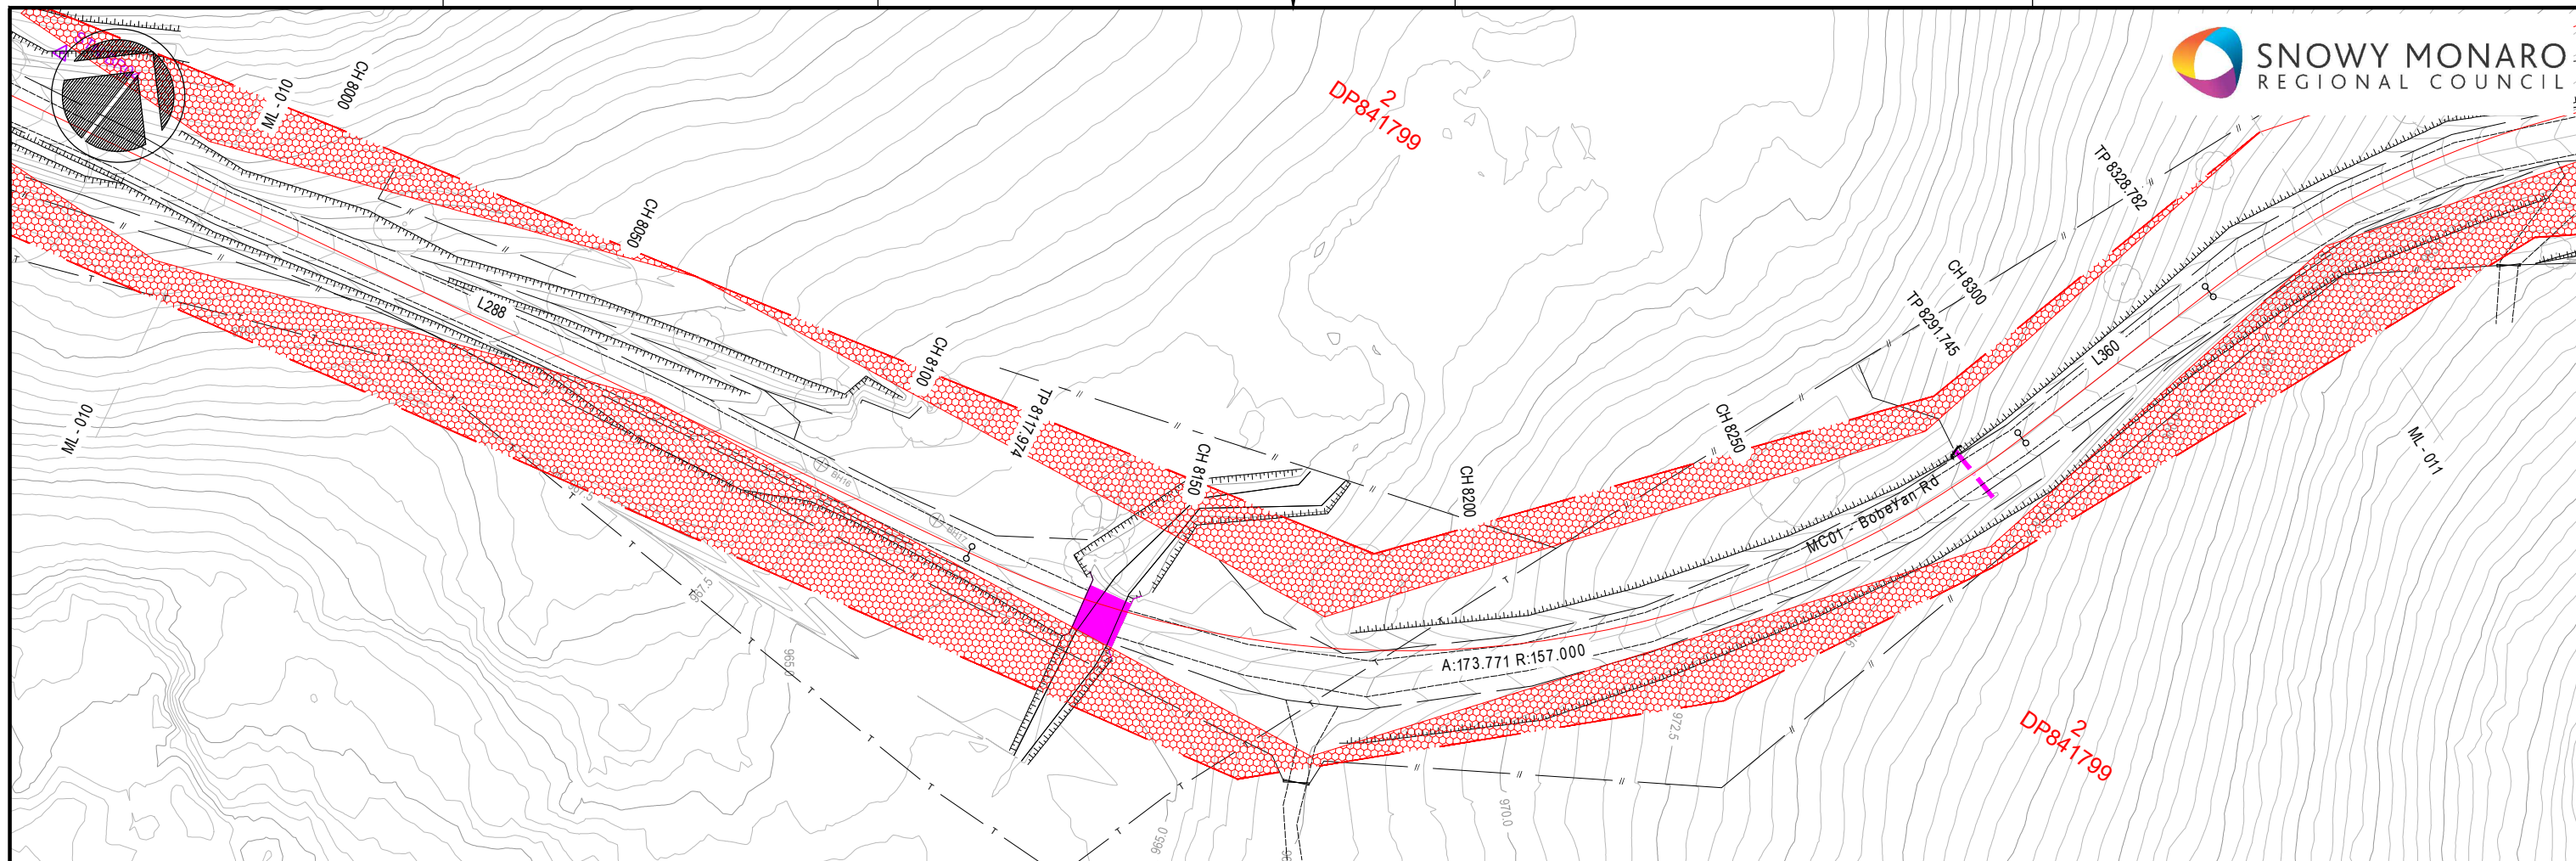


FIRST ISSUE DATE 02/21 02/03/21	AMENDMENT DETAILS PRELIMINARY ISSUE	DESIGN CHECK DRAWN CHECK	COPYRIGHT © MOLONEY SOLUTIONS PTY LTD 2019 These designs and drawings are copyright and are not to be used or reproduced without the written permission of the above. The contents of this drawing are electronically generated, are confidential and may only be used for the purpose for which they were intended. This is an uncontrolled document issued for information purposes only, unless the checked sections are signed and approved. Figured dimensions take precedence over scale. Do not scale from this drawing. Verify dimensions prior to commencing any works. ISO 9001	DATUM PROJECT No. CE20046.3 PRELIMINARY ONLY APPROVED FOR & ON BEHALF OF MOLONEY & SONS ENGINEERING	CLIENT SNOWY MONARO REGIONAL COUNCIL PROJECT BOBEYAN RD ADAMINABY TO ACT BORDER CH 4.49KM-23.75KM	Snowy Valleys Council MOLONEY & SONS ENGINEERING EXCELLENCE · INTEGRITY · INNOVATION www.moloneyandsons.com.au ROCKHAMPTON • GLADSTONE • ROMA • MILES • CHINCHILLA • BRISBANE GOLD COAST • COFFS HARBOUR • SYDNEY	DRAWING TITLE LAND RESUMPTION PLANS SHEET 6 OF 28 DRAWING NUMBER CE20046.3-906-LR ISSUE A
---	---	--	---	---	---	--	---

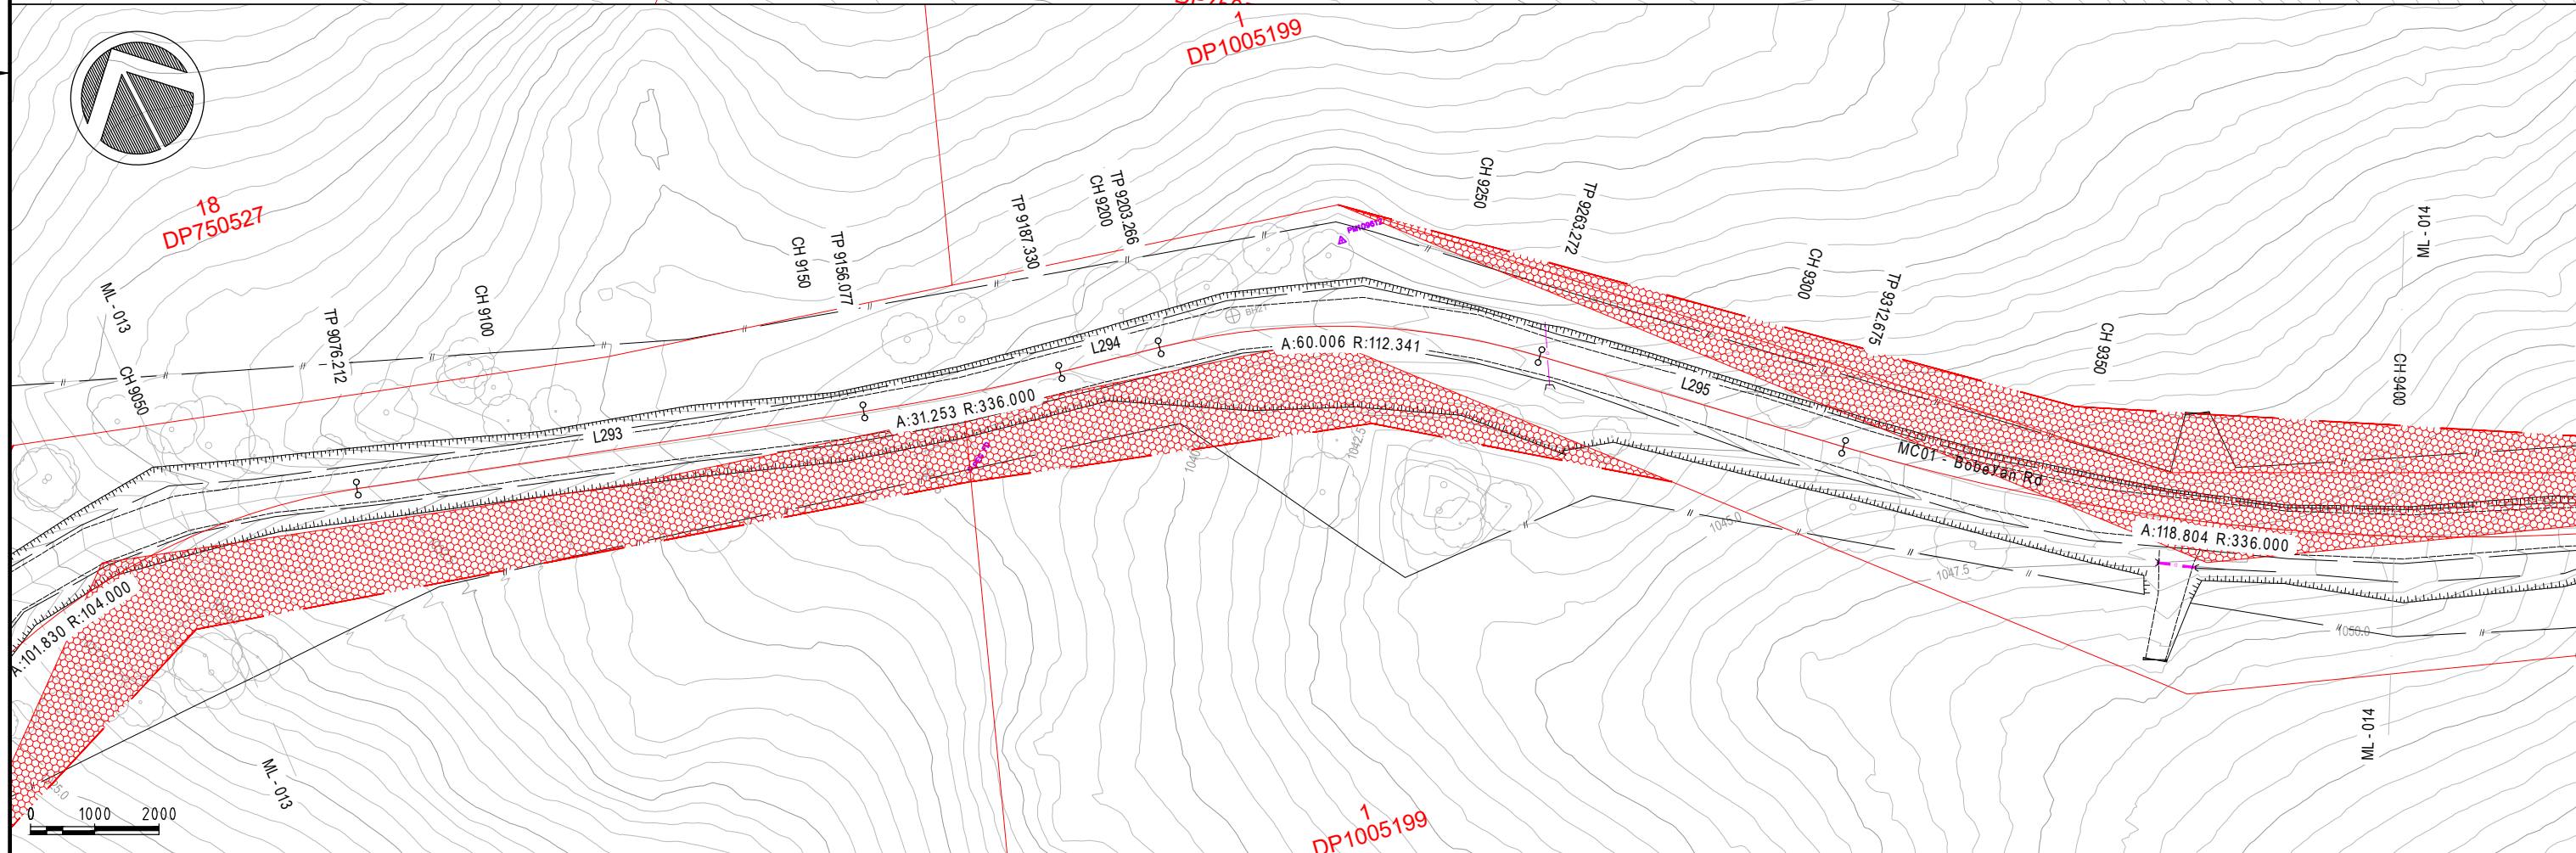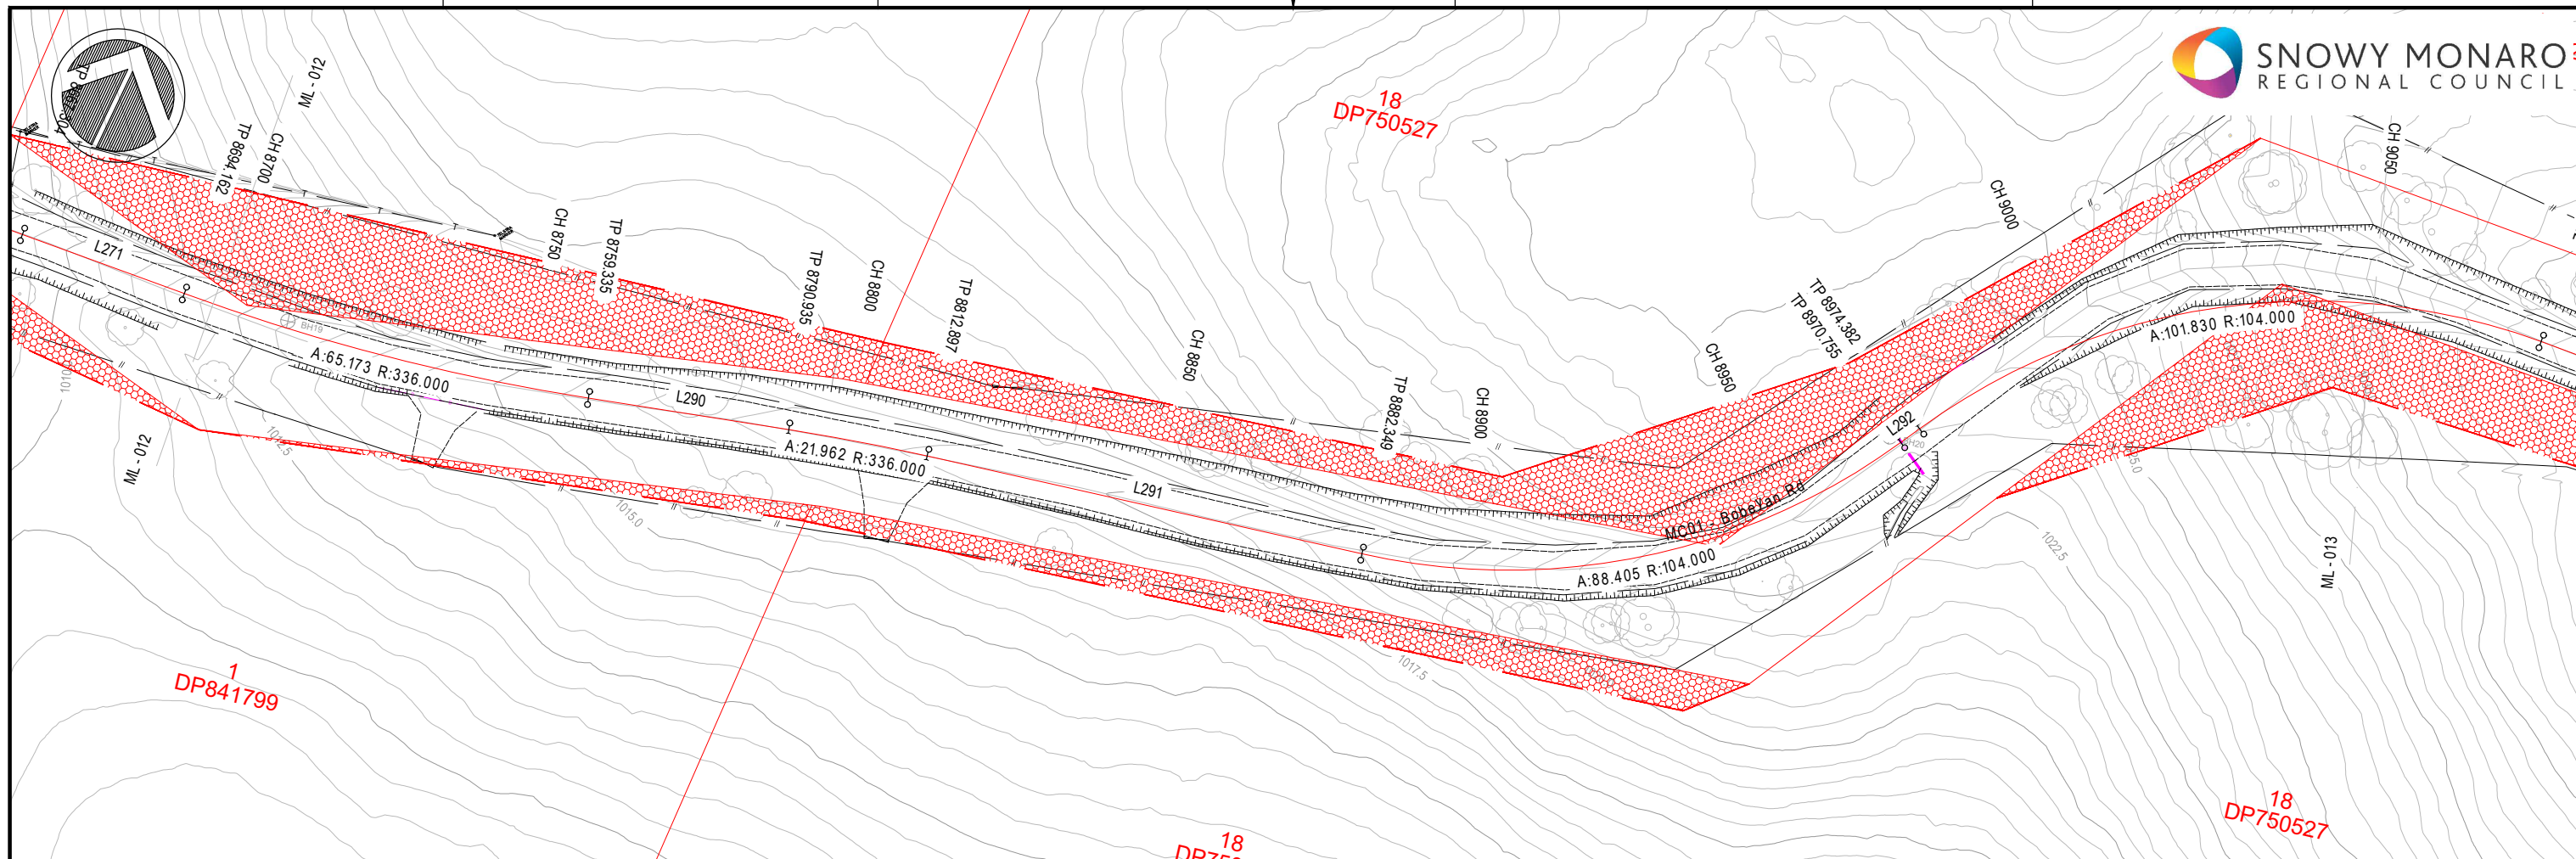



DATE 02/21	CALCS DRAWN		DATE		AMENDMENT DETAILS				DESIGN CHECK		COPYRIGHT		CLIENT		DRAWING TITLE	
	LM	DA	02/21		LM	DA	02/21									
	LM	JO	02/03/21													
PRELIMINARY ISSUE								DRAWN CHECK		PROJECT No.		APPROVED		SNOWY MONARO REGIONAL COUNCIL		
														BOBEYAN RD		
														ADAMINAHY TO ACT BORDER		
														CH 4.49KM-23.75KM		

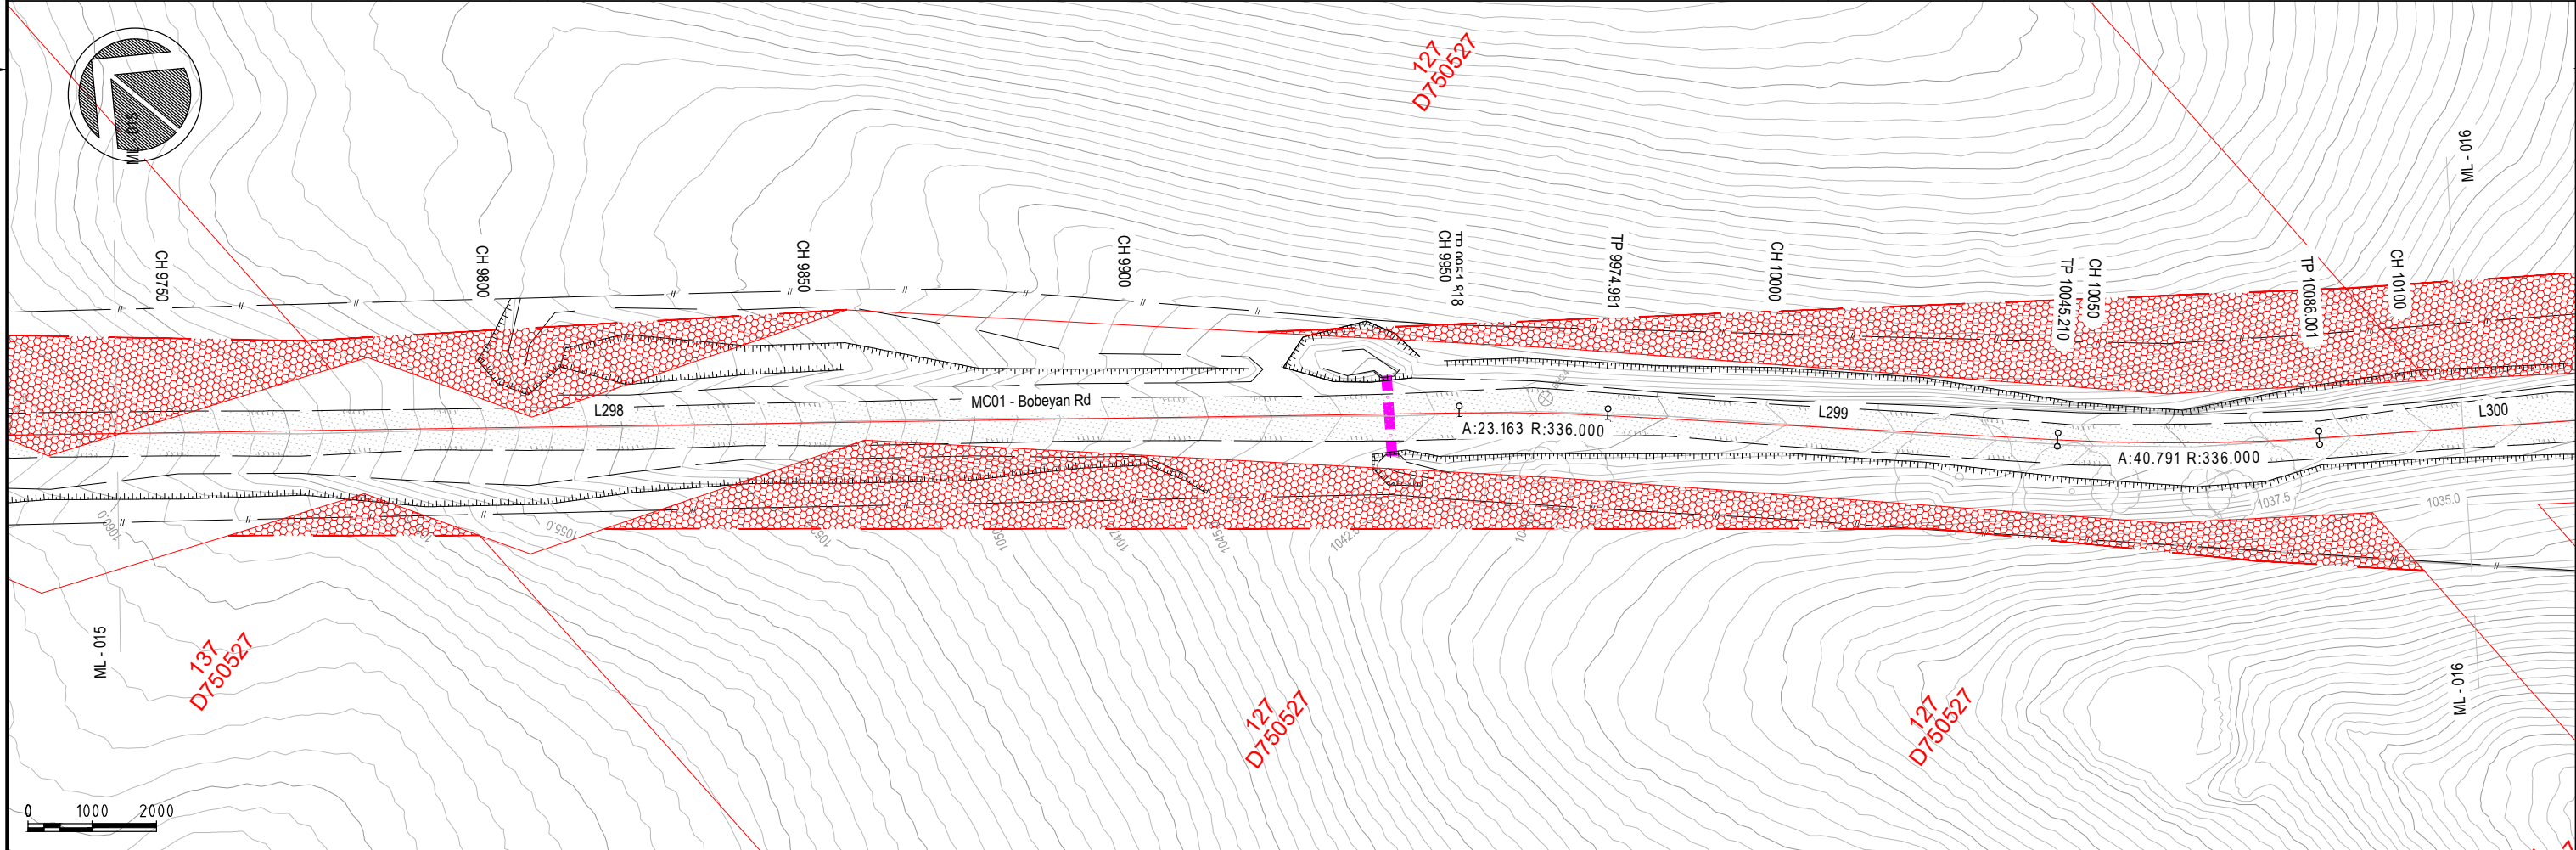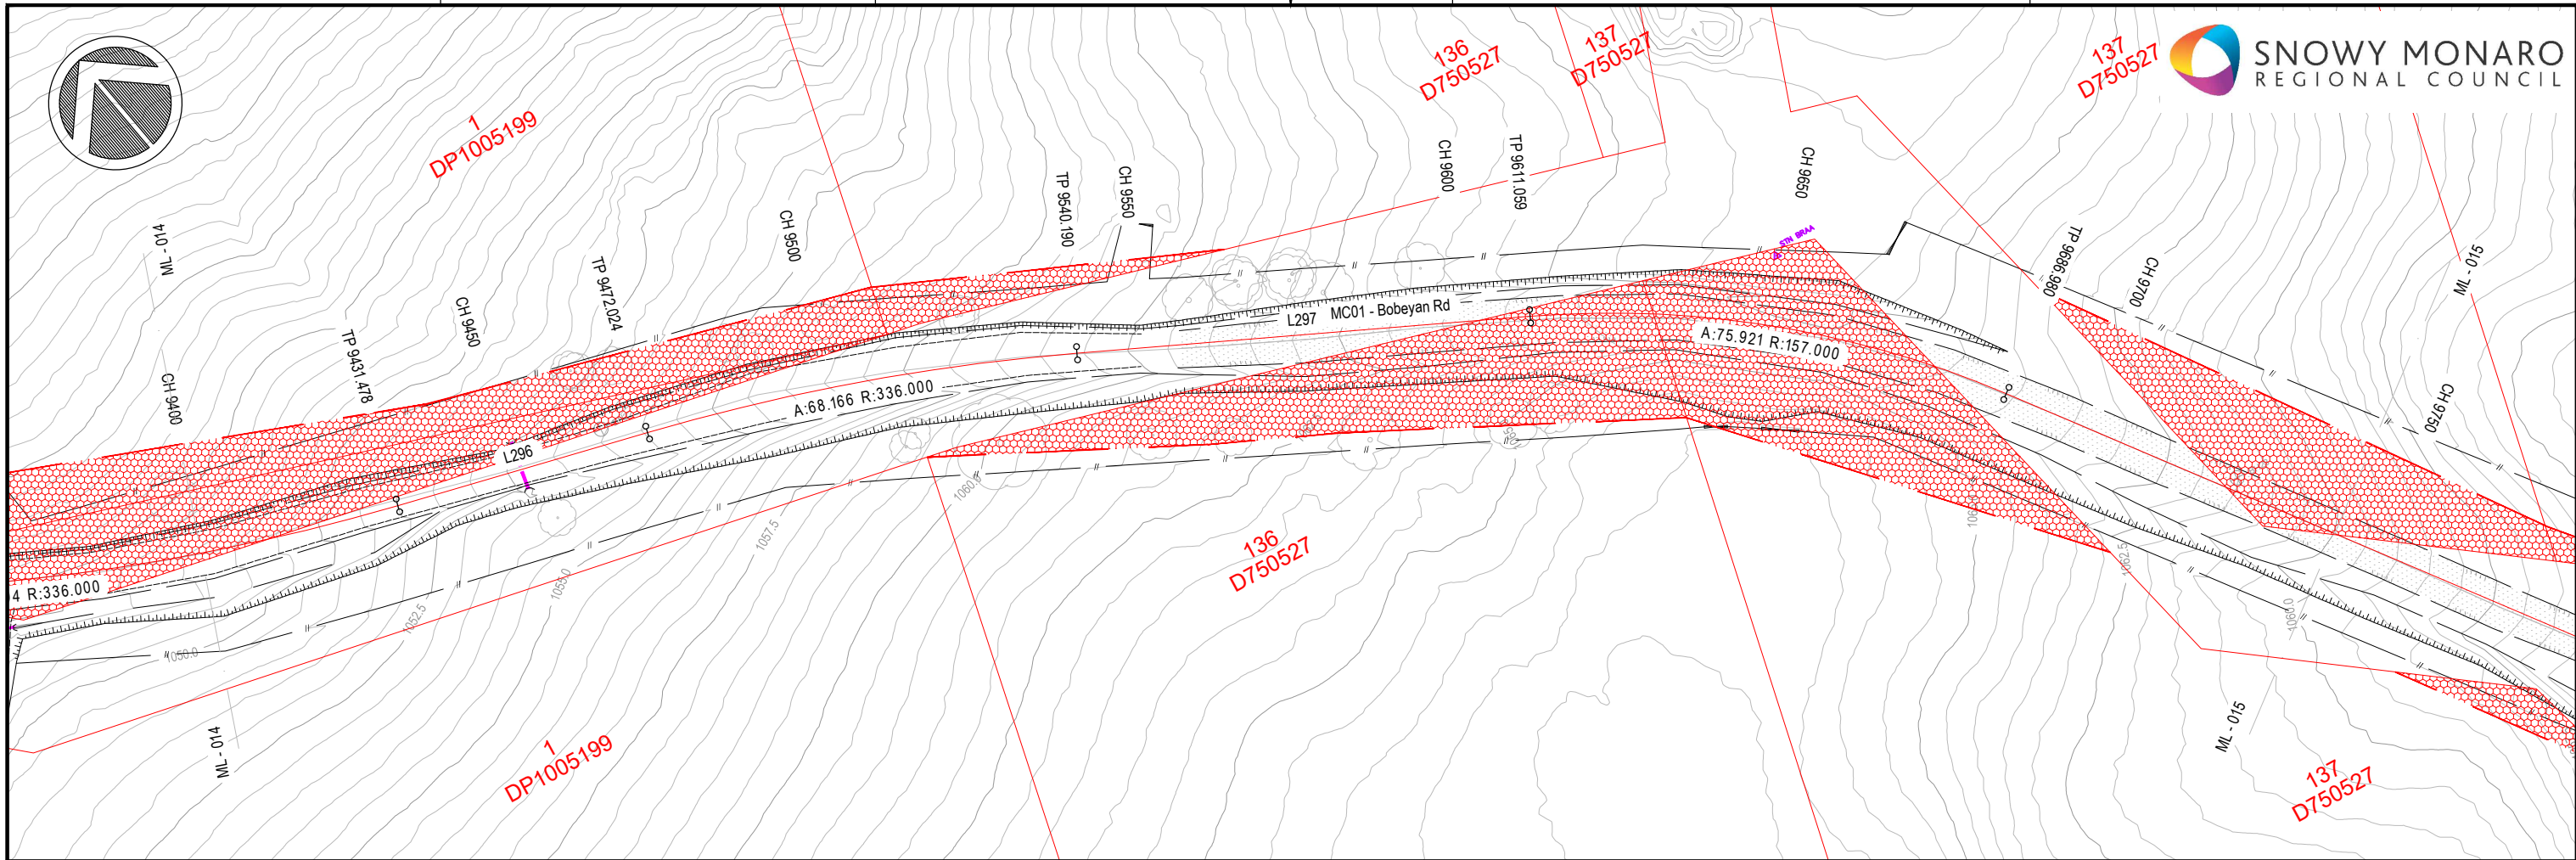


FIRST ISSUE		CALCS	DRAWN	DATE	AMENDMENT DETAILS		DESIGN CHECK	COPYRIGHT		DATUM	CLIENT		DRAWING TITLE	
A		LM	DA	02/21	PRELIMINARY ISSUE			© MOLONEY SOLUTIONS PTY LTD 2019			SNOWY MONARO REGIONAL COUNCIL		LAND RESUMPTION PLANS	
		LM	JO	02/03/21				These designs and drawings are copyright and are not to be used or reproduced without the written permission of the above. The contents of this drawing are electronically generated, are confidential and may only be used for the purpose for which they were intended. This is an uncontrolled document issued for information purposes only, unless the checked sections are signed and approved. Figured dimensions take precedence over scale. Do not scale from this drawing. Verify dimensions prior to commencing any works.			PROJECT		SHEET 8 OF 28	
								PROJECT No.			BOBEYAN RD		DRAWING NUMBER	
								CE20046.3			ADAMINABY TO ACT BORDER		CE20046.3-908-LR	
								FOR & ON BEHALF OF MOLONEY & SONS ENGINEERING			CH 4.49KM-23.75KM		ISSUE	
													A	

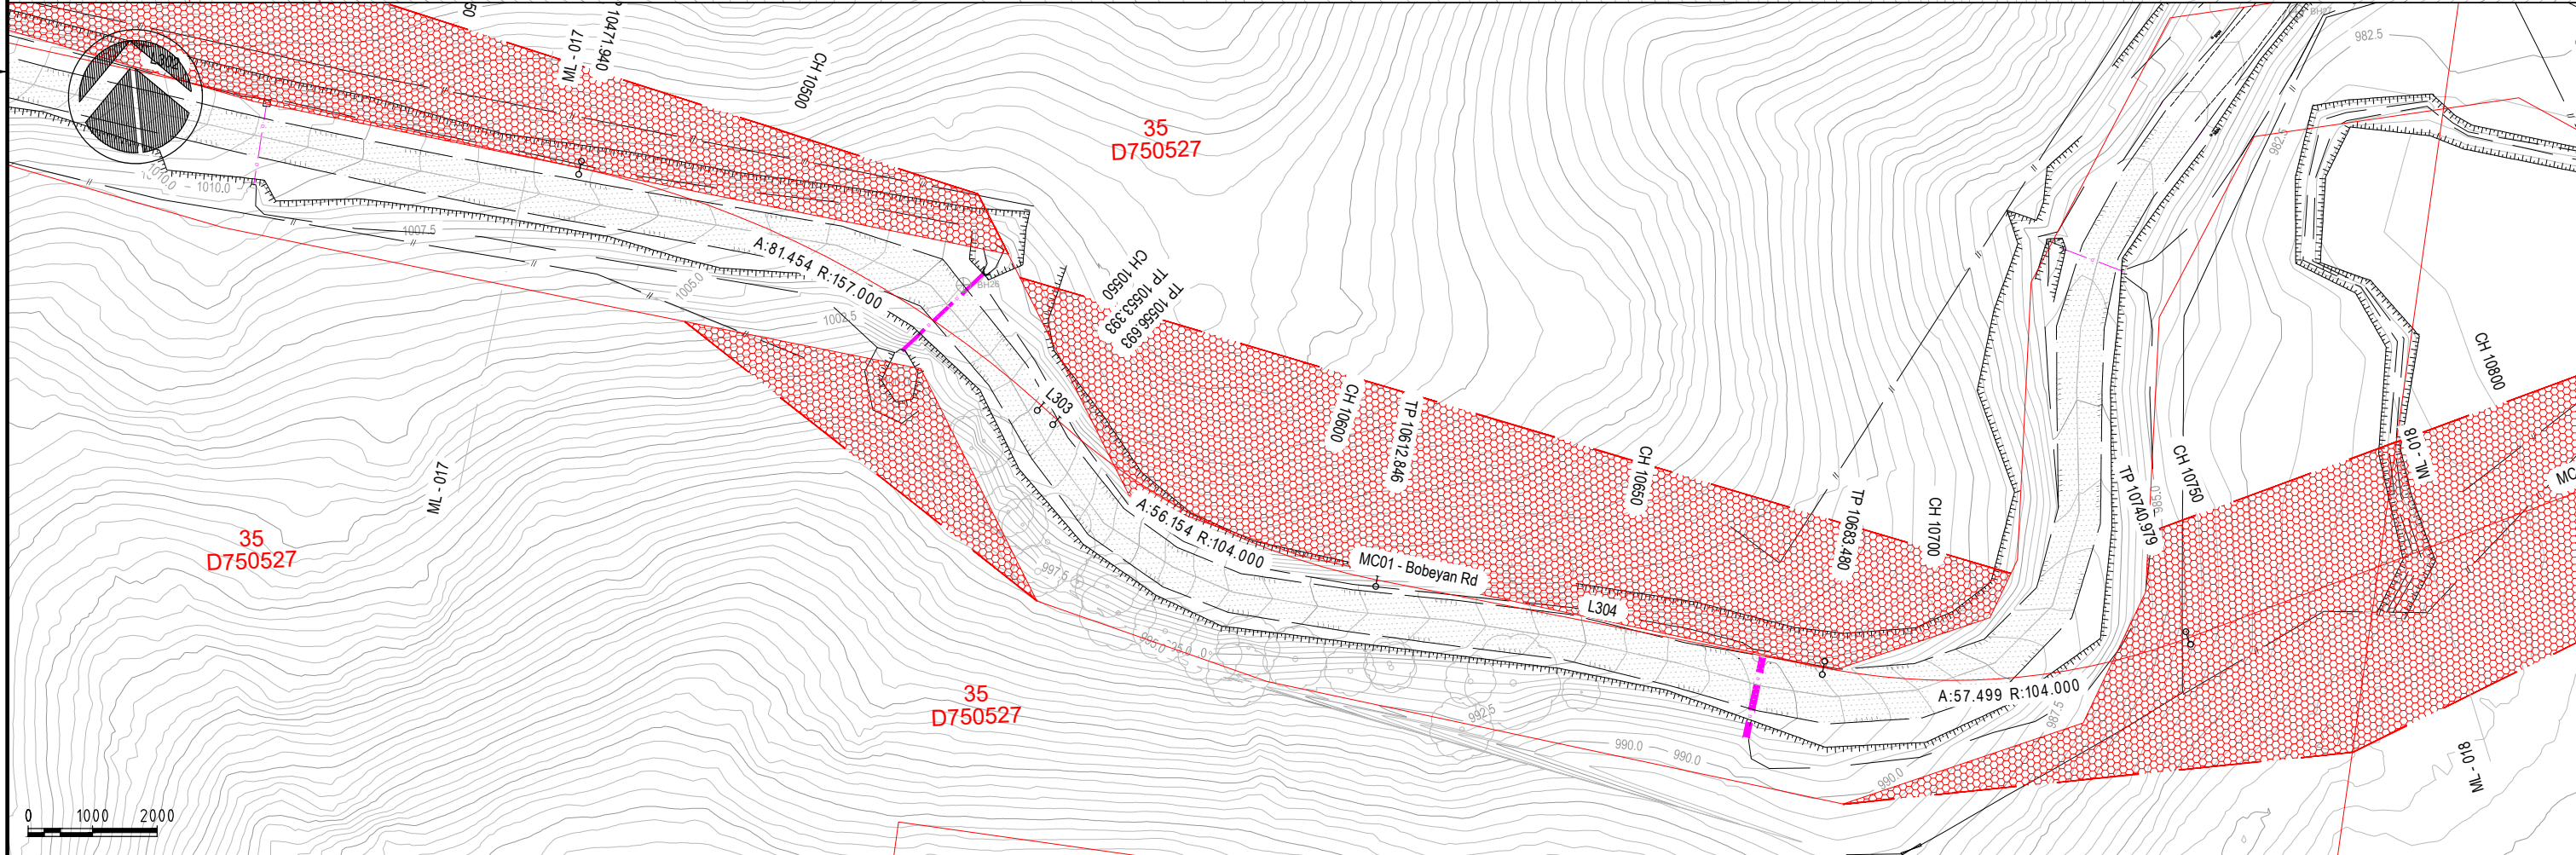


FIRST ISSUE	CALCS	DRAWN	DATE	AMENDMENT DETAILS		DESIGN CHECK	COPYRIGHT © MOLONEY SOLUTIONS PTY LTD 2019 These designs and drawings are copyright and are not to be used or reproduced without the written permission of the above. The contents of this drawing are electronically generated, are confidential and may only be used for the purpose for which they were intended. This is an uncontrolled document issued for information purposes only, unless the checked sections are signed and approved. Figure dimensions take precedence over scale. Do not scale from this drawing. Verify dimensions prior to commencing any works.		DATUM	PRELIMINARY ONLY	CLIENT	 Snowy Valleys Council  ROCKHAMPTON • GUNSTON • ROMA • MILES • CHINCHILLA • BRISBANE GOLD COAST • COFFS HARBOUR • SYDNEY www.moloneyandsons.com.au	DRAWING TITLE	LAND RESUMPTION PLANS SHEET 9 OF 28				
	LM	DA	02/21														DRAWING NUMBER	CE20046.3-909-LR
	LM	JO	02/03/21	PRELIMINARY ISSUE		DRAWN CHECK	PROJECT No.		APPROVED		FOR & ON BEHALF OF MOLONEY & SONS ENGINEERING		PROJECT		SNOWY MONARO REGIONAL COUNCIL BOBEYAN RD ADAMINABY TO ACT BORDER CH 4.49KM-23.75KM	ISSUE	A	

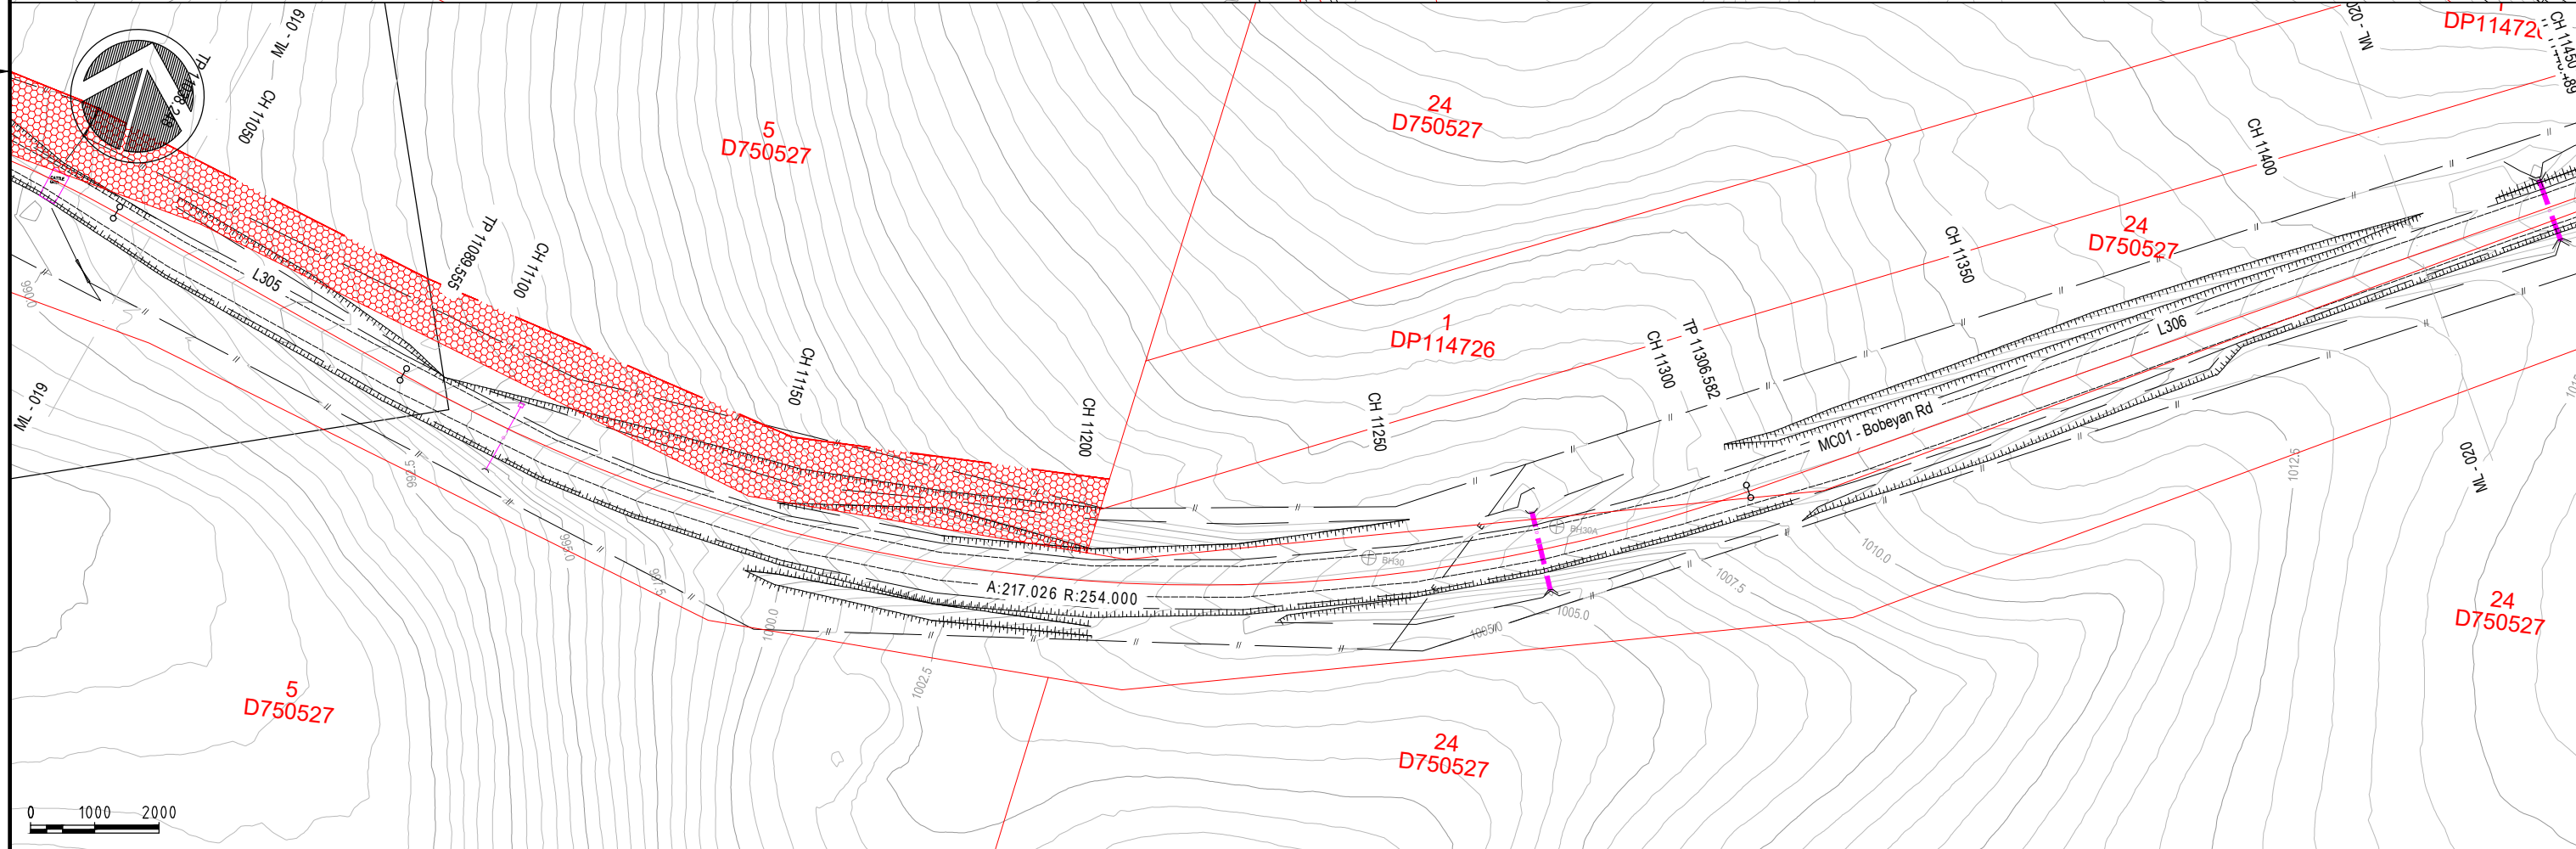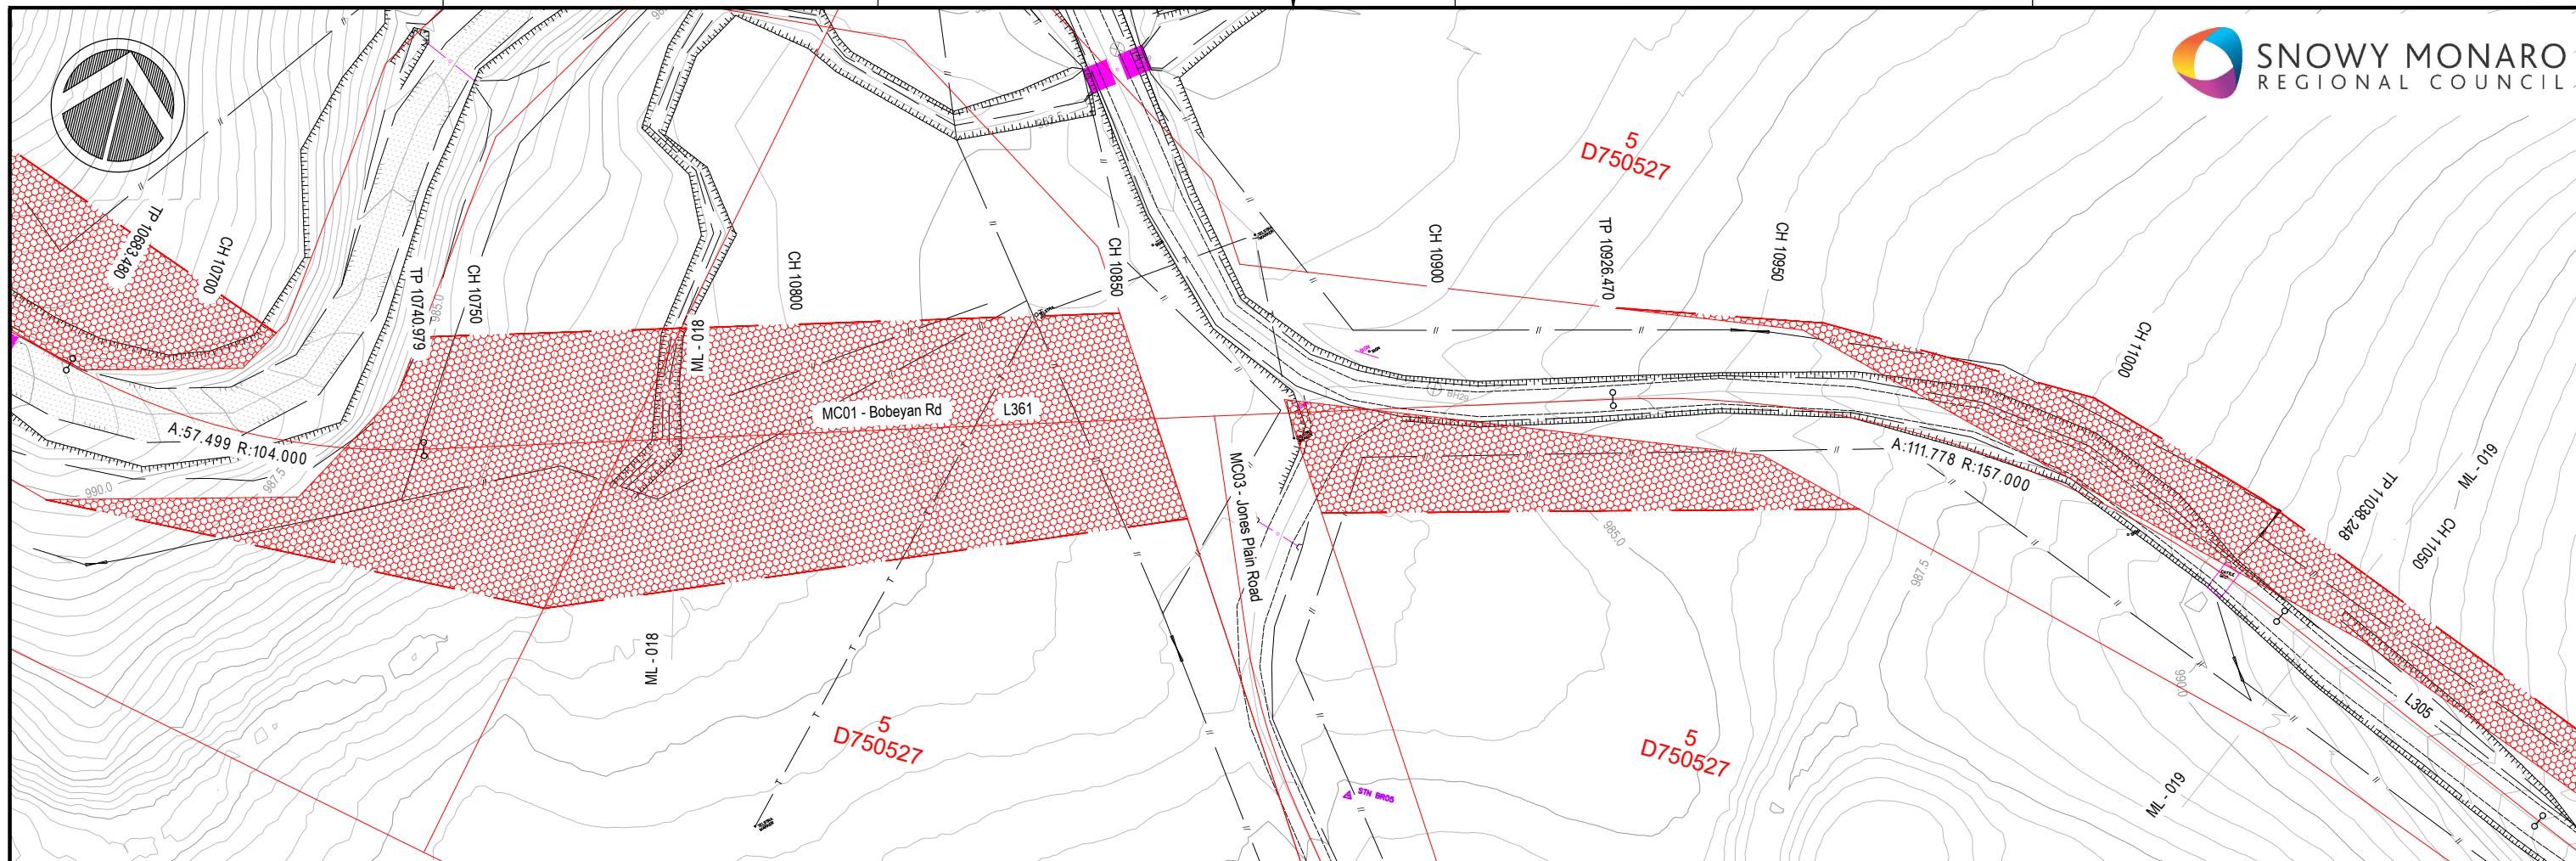

0 1000 2000		AMENDMENT DETAILS		DESIGN CHECK		COPYRIGHT		DATUM		CLIENT		DRAWING TITLE	
FIRST ISSUE		CALCS DRAWN		DATE		DESIGN CHECK		PROJECT No.		PROJECT		DRAWING NUMBER	
LM DA 02/21		LM JO 02/03/21		PRELIMINARY ISSUE		These designs and drawings are copyright and are not to be used or reproduced without the written permission of the above. The contents of this drawing are electronically generated, are confidential and may only be used for the purpose for which they were intended. This is an uncontrolled document issued for information purposes only, unless the checked sections are signed and approved. Figured dimensions take precedence over scale. Do not scale from this drawing. Verify dimensions prior to commencing any works.		APPROVED		SNOWY MONARO REGIONAL COUNCIL		LAND RESUMPTION PLANS SHEET 10 OF 28	
CE20046.3		FOR & ON BEHALF OF MOLONEY & SONS ENGINEERING		BOBEYAN RD ADAMINABY TO ACT BORDER CH 4.49KM-23.75KM		CE20046.3-910-LR		ISSUE		A		MOLOONEY & SONS ENGINEERING EXCELLENCE · INTEGRITY · INNOVATION www.moloneyandsons.com.au ROCKHAMPTON · GLADSTONE · ROMA · MILES · CHINCHILLA · BRISBANE GOLD COAST · COFFS HARBOUR · SYDNEY	

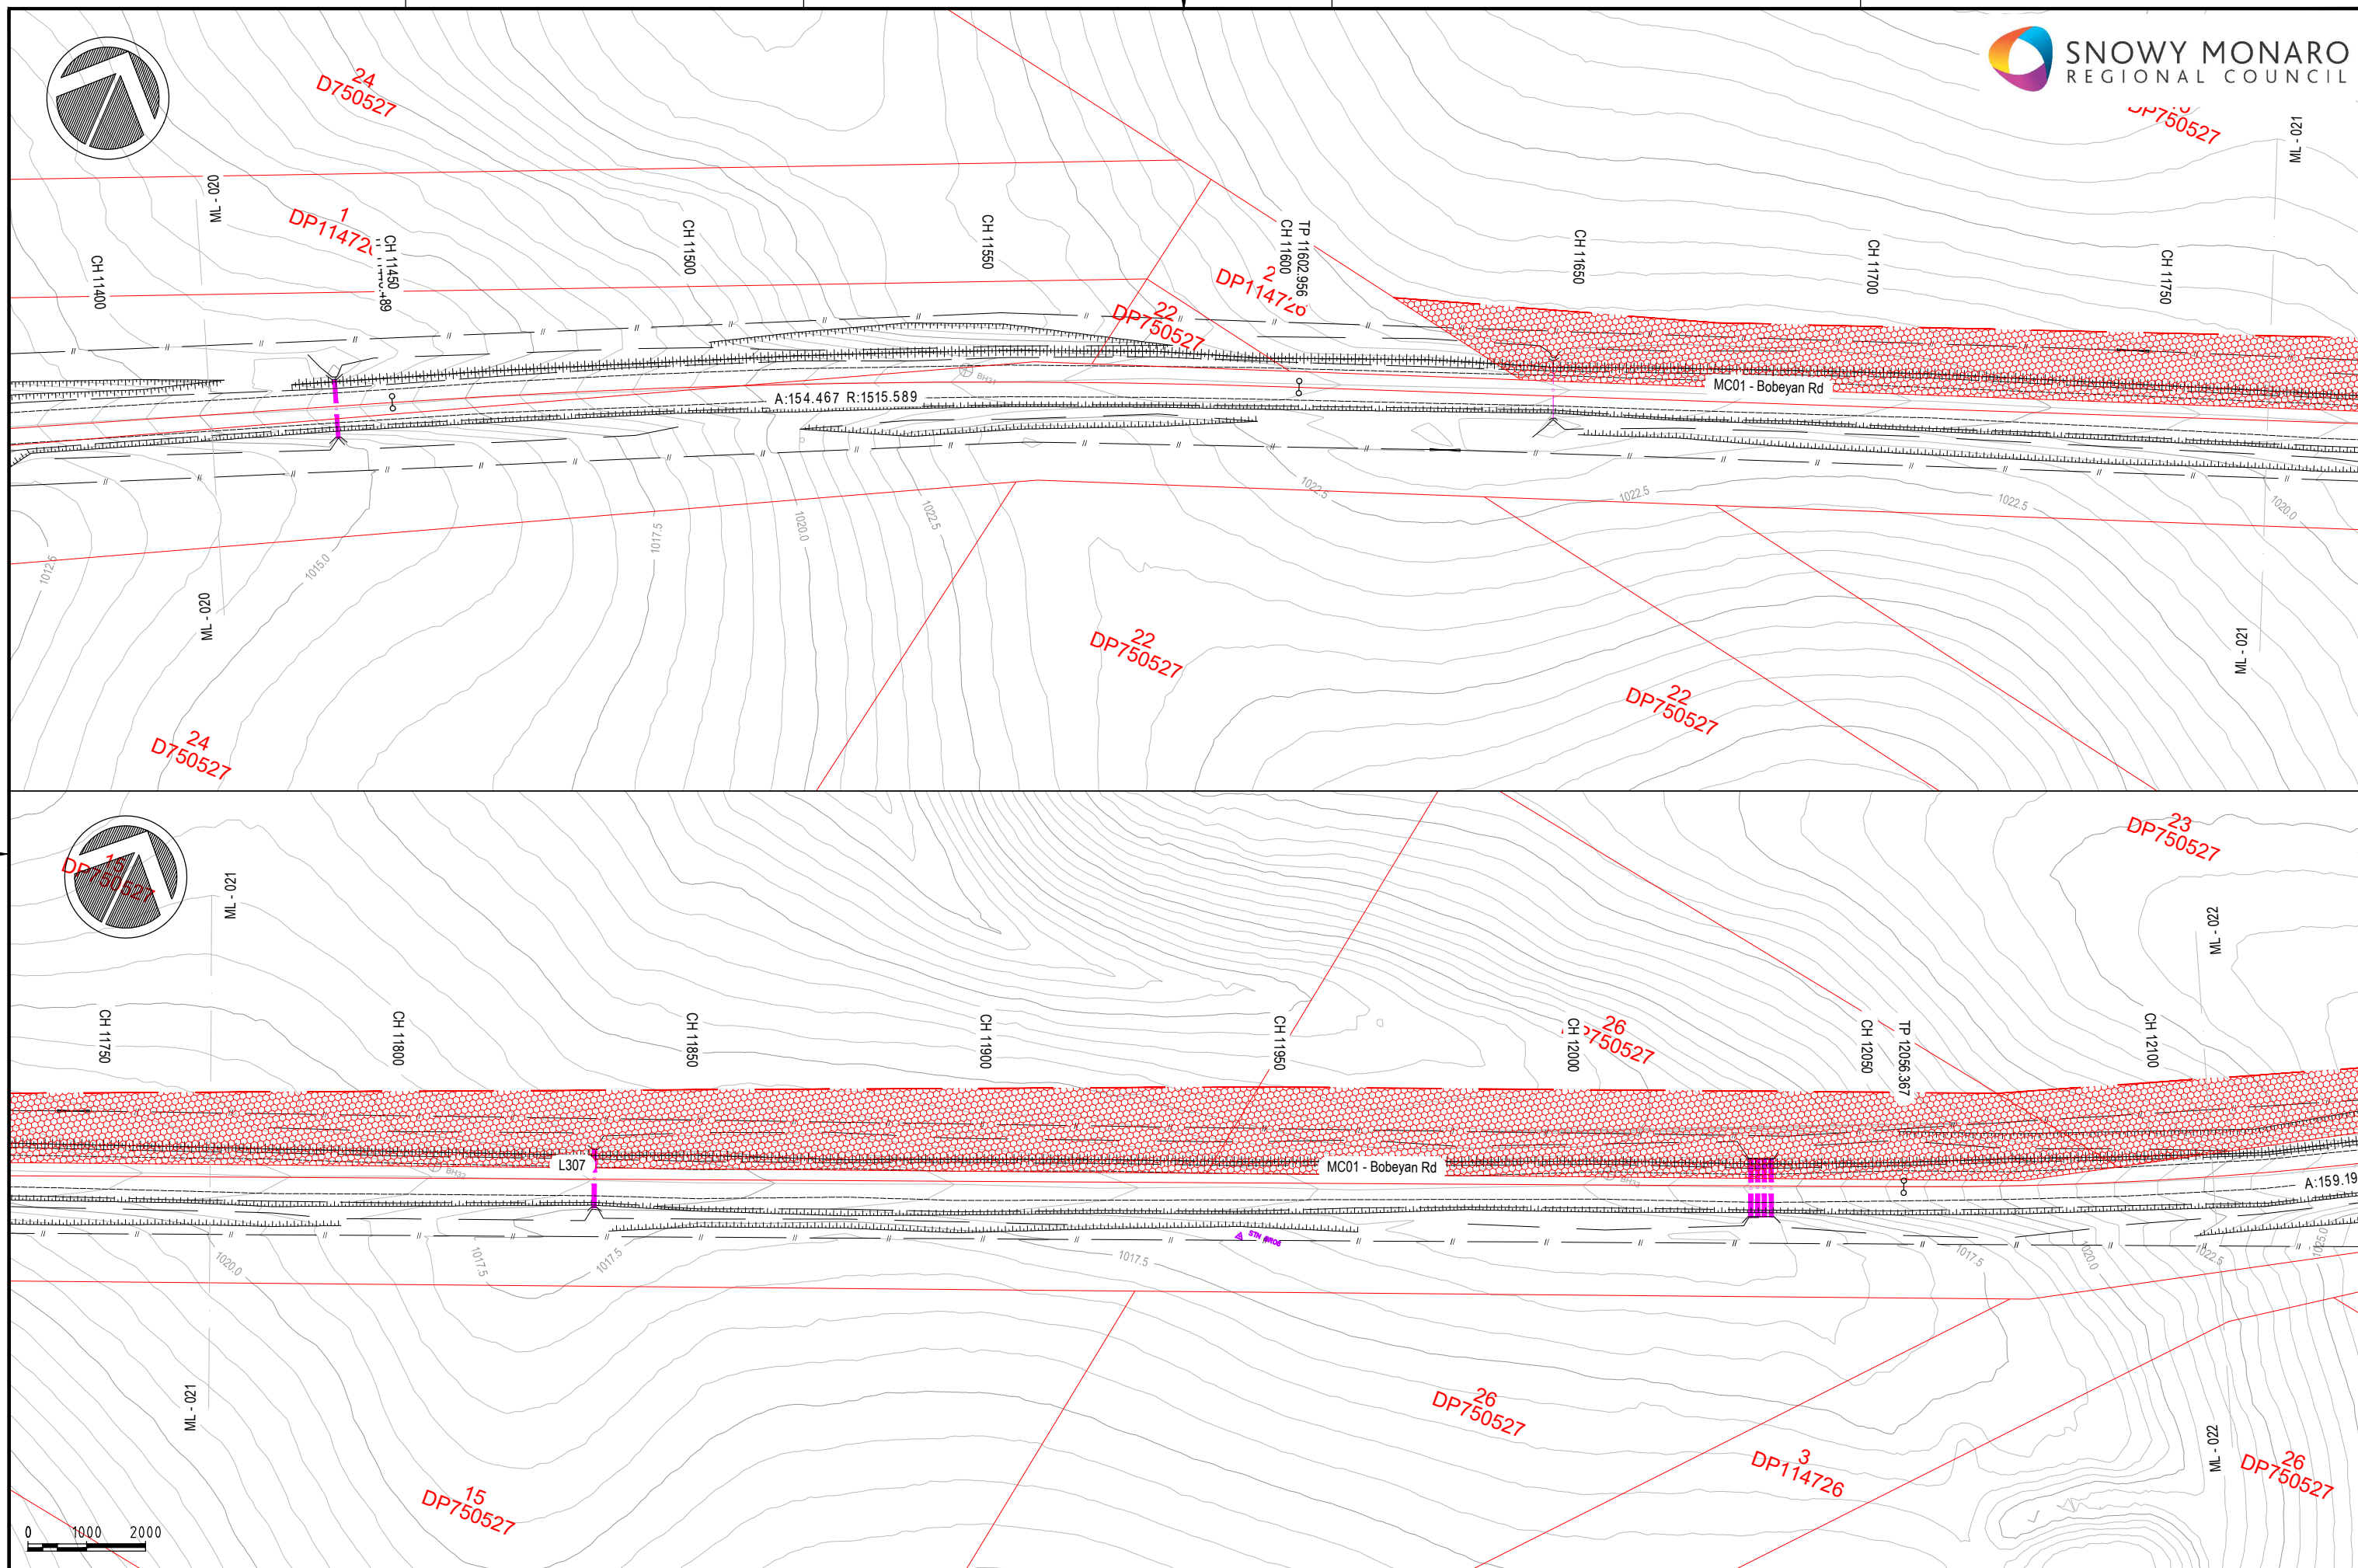

FIRST ISSUE LM DA 02/21 LM JO 02/03/21	AMENDMENT DETAILS PRELIMINARY ISSUE	DESIGN CHECK DRAWN CHECK	COPYRIGHT © MOLONEY SOLUTIONS PTY LTD 2019 These designs and drawings are copyright and are not to be used or reproduced without the written permission of the above. The contents of this drawing are electronically generated, are confidential and may only be used for the purpose for which they were intended. This is an uncontrolled document issued for information purposes only, unless the checked sections are signed and approved. Figured dimensions take precedence over scale. Do not scale from this drawing. Verify dimensions prior to commencing any works.	DATUM PROJECT No. CE20046.3	PRELIMINARY ONLY APPROVED FOR & ON BEHALF OF MOLONEY & SONS ENGINEERING	CLIENT SNOWY MONARO REGIONAL COUNCIL PROJECT BOBEYAN RD ADAMINABY TO ACT BORDER CH 4.49KM-23.75KM	Snowy Valleys Council	MOLONEY & SONS ENGINEERING EXCELLENCE · INTEGRITY · INNOVATION www.moloneyandsons.com.au ROCKHAMPTON • GLADSTONE • ROMA • MILES • CHINCHILLA • BRISBANE GOLD COAST • COFFS HARBOUR • SYDNEY	DRAWING TITLE LAND RESUMPTION PLANS SHEET 11 OF 28 DRAWING NUMBER CE20046.3-911-LR ISSUE A
---	---	--	---	--	--	---	--------------------------------------	---	--

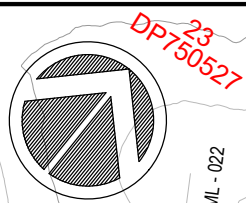

23
DP750527

ML - 022

CH 12100

CH 12150

CH 12200

TP 12215.565

CH 1225A

CH 12300

CH 12350

CH 1240C

TP 12437

CH 12430

ML - 023

MC01 - Bobevan Rd

1308

A:159.198 R:683.698

DP113
114726

DP750527

DP750527

DP726
50527

ML-022



ML-023

CH 12450

CH 12500

TP 12553.64
CH 12550

CH 12600

TP 12630

CH 12/0

TP 1213

CH 1275

15.12.1

5

30

A:116.413 R:336.000

L309

MC01 - Bohaver B

A:102.981 R:336.000

L310



A

024


DP1028575³

DP1028575³

FIRST ISSUE	CALCS	DRAWN	DATE	AMENDMENT DETAILS	DESIGN CHECK	COPYRIGHT © MOLONEY SOLUTIONS PTY LTD 2019 These designs and drawings are copyright and are not to be used or reproduced without the written permission of the above. The contents of this drawing are electronically generated, are confidential and may only be used for the purpose for which they were intended. This is an uncontrolled document issued for information purposes only, unless the checked sections are signed and approved. Figured dimensions take precedence over scale. Do not scale from this drawing. Verify dimensions prior to commencing any works.				DATUM PROJECT No. CE20046.3	APPROVED FOR & ON BEHALF OF MOLONEY & SONS ENGINEERING	CLIENT SNOWY MONARO REGIONAL COUNCIL PROJECT BOBEYAN RD ADAMINABY TO ACT BORDER CH 4.49KM-23.75KM	 	www.moloneyandsons.com.au ROCKHAMPTON • GLADSTONE • ROMA • MILES • CHINCHILLA • BRISBANE GOLD COAST • COFFS HARBOUR • SYDNEY	DRAWING TITLE LAND RESUMPTION PLANS SHEET 12 OF 28	DRAWING NUMBER CE20046.3-912-LR	ISSUE A
	LM	DA	02/21														
	LM	JO	02/03/21														
AMENDMENTS	PRELIMINARY ISSUE			DRAWN CHECK													

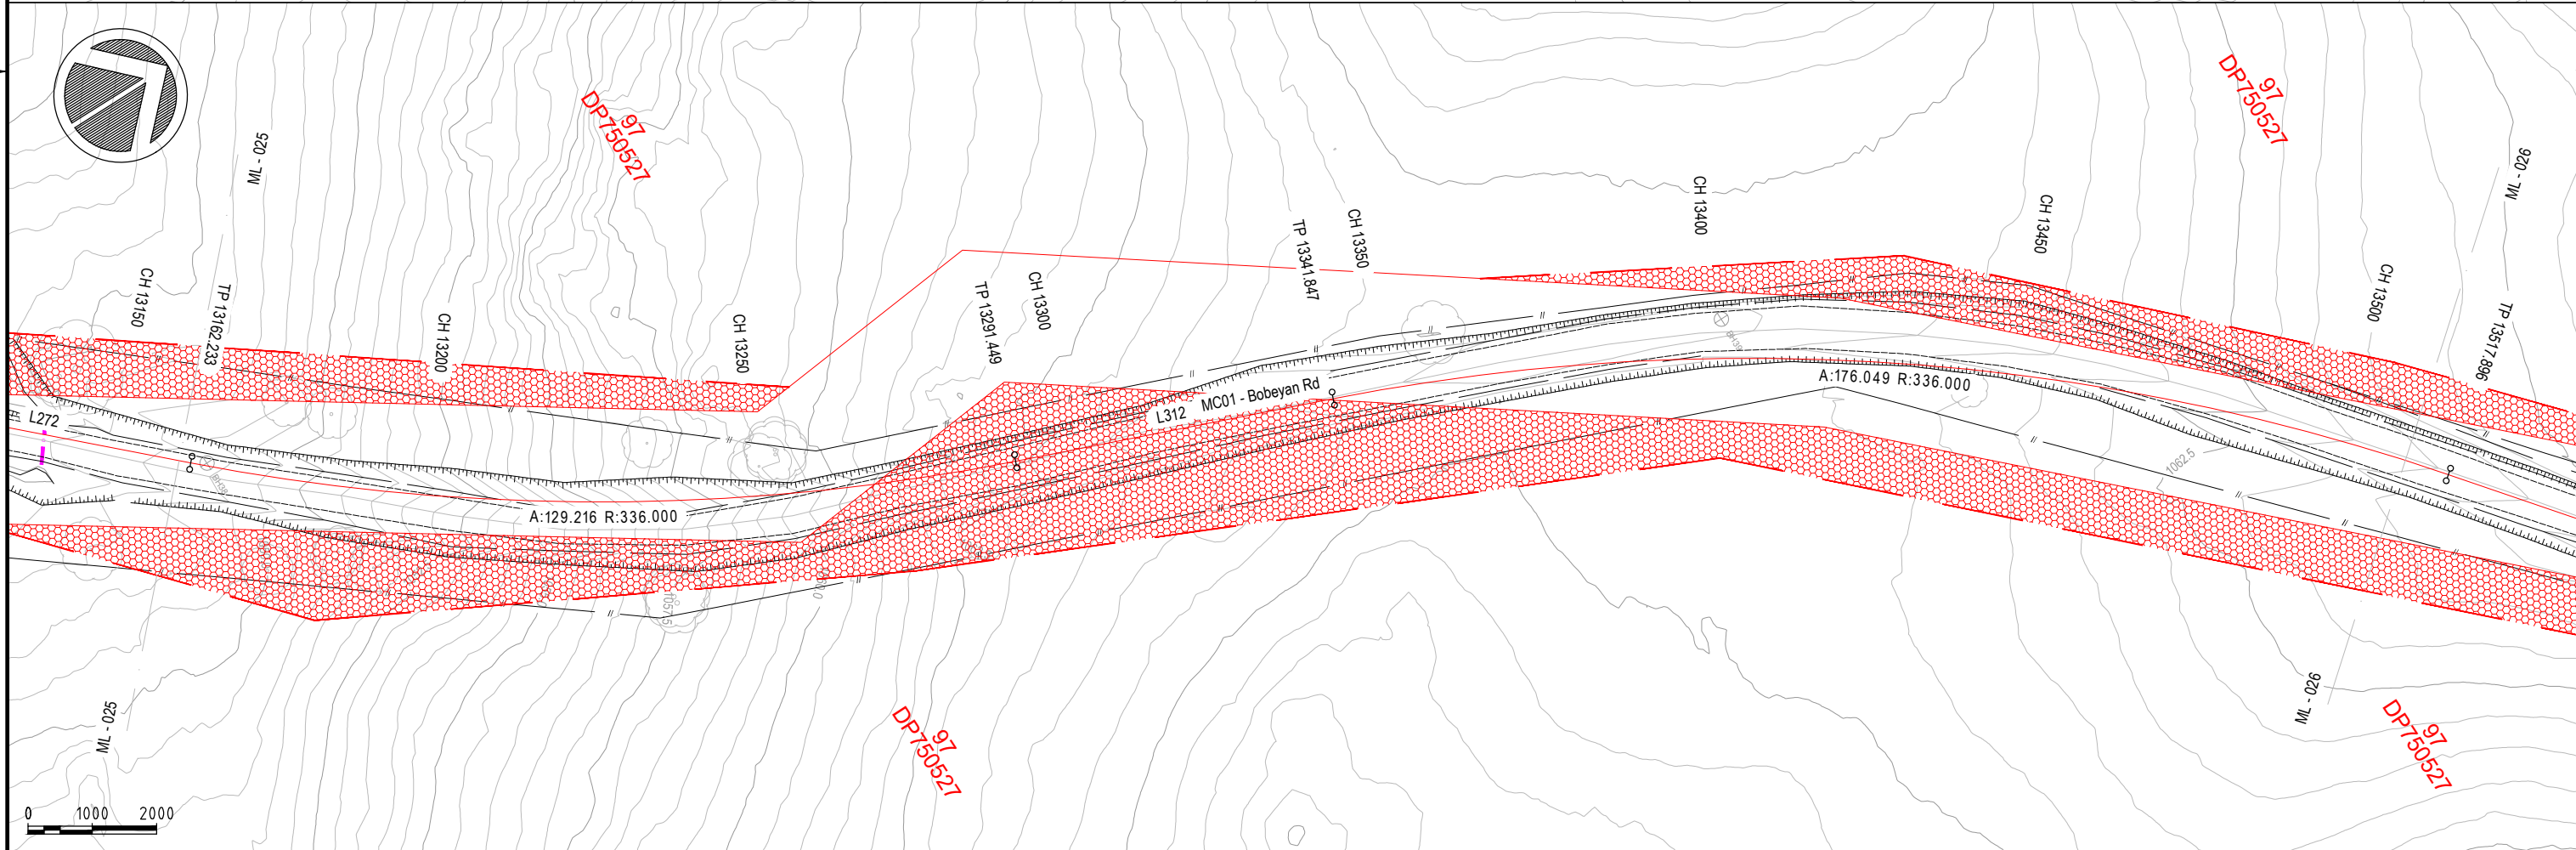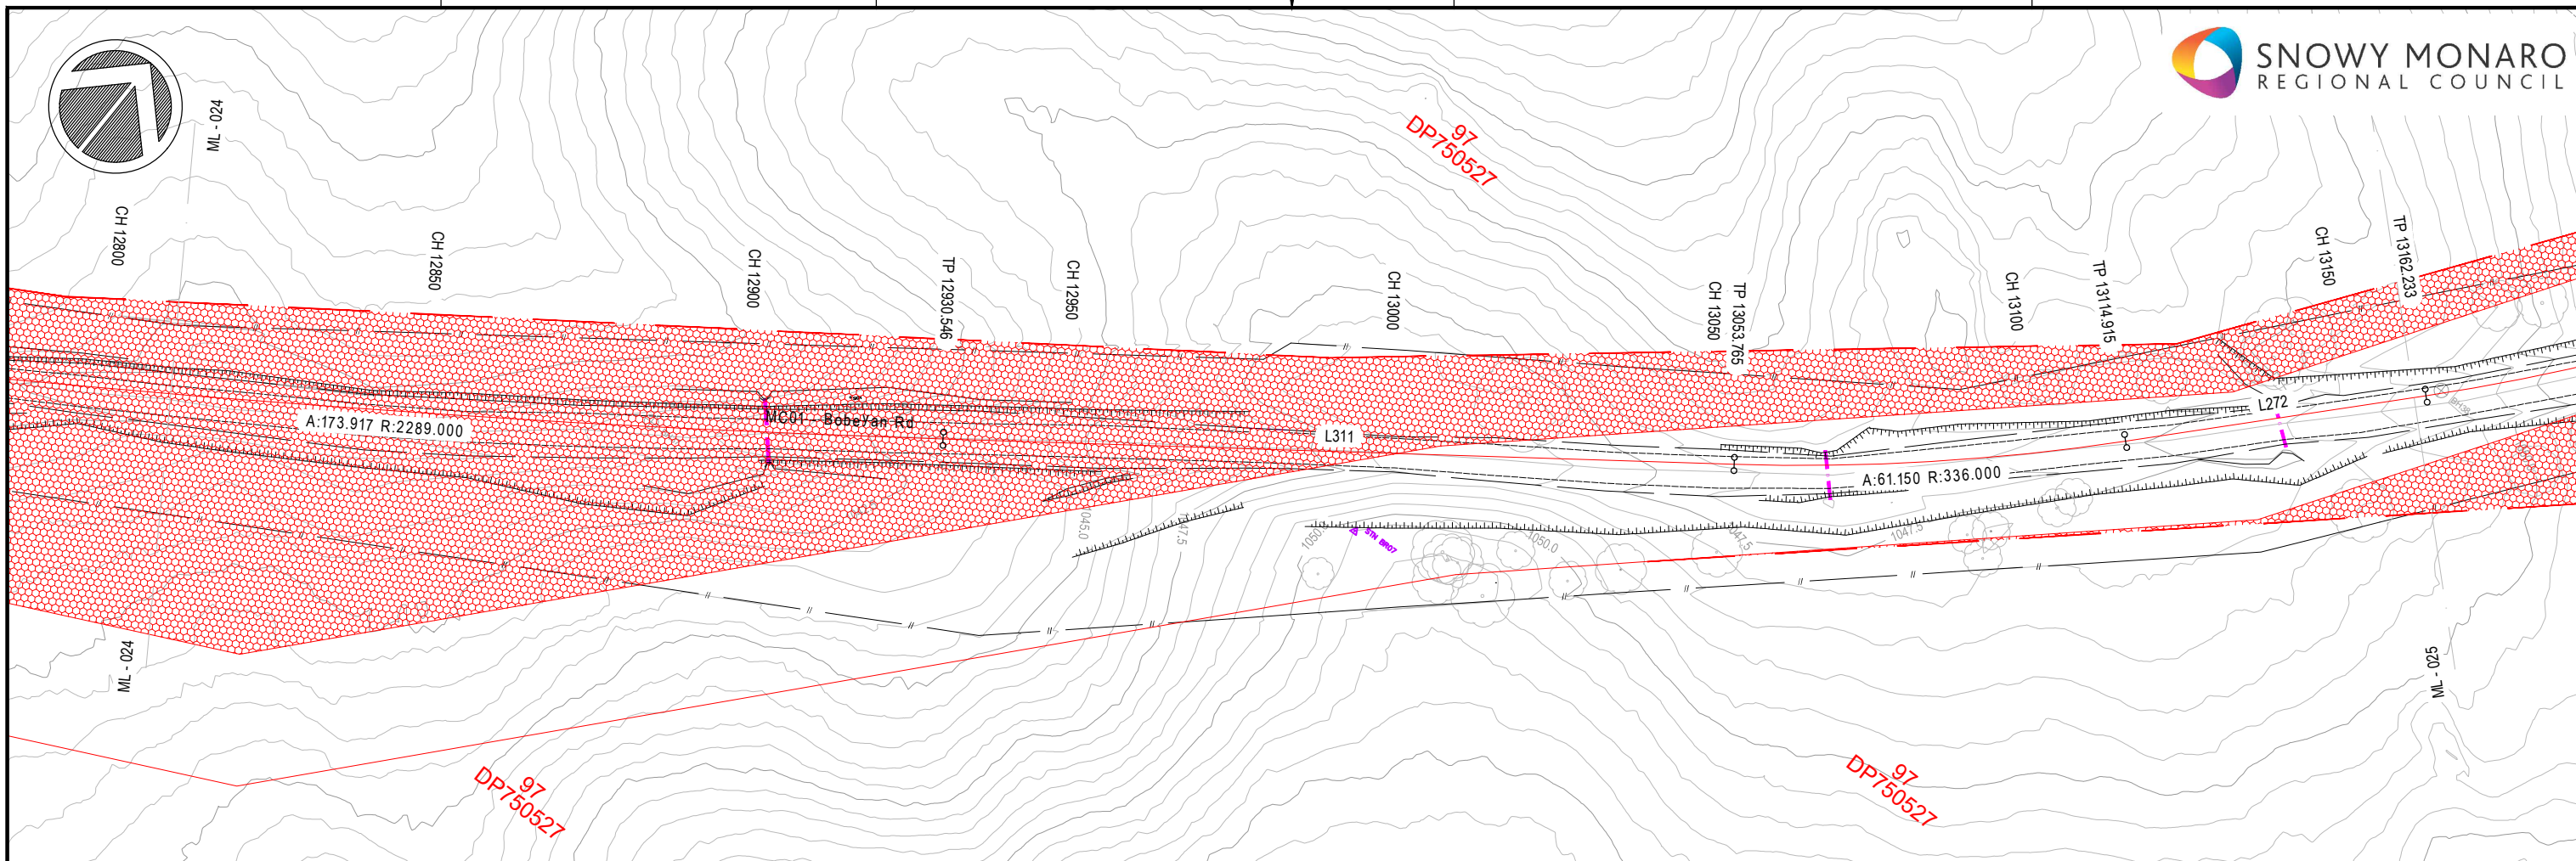

FIRST ISSUE LM DA 02/21 LM JO 02/03/21	AMENDMENT DETAILS PRELIMINARY ISSUE	DESIGN CHECK DRAWN CHECK	COPYRIGHT © MOLONEY SOLUTIONS PTY LTD 2019 These designs and drawings are copyright and are not to be used or reproduced without the written permission of the above. The contents of this drawing are electronically generated, are confidential and may only be used for the purpose for which they were intended. This is an uncontrolled document issued for information purposes only, unless the checked sections are signed and approved. Figured dimensions take precedence over scale. Do not scale from this drawing. Verify dimensions prior to commencing any works. PROJECT No. CE20046.3	DATUM PRELIMINARY ONLY APPROVED FOR & ON BEHALF OF MOLONEY & SONS ENGINEERING	CLIENT SNOWY MONARO REGIONAL COUNCIL PROJECT BOBEYAN RD ADAMINABY TO ACT BORDER CH 4.49KM-23.75KM	Snowy Valleys Council MOLONEY & SONS ENGINEERING EXCELLENCE · INTEGRITY · INNOVATION www.moloneyandsons.com.au ROCKHAMPTON • GLADSTONE • ROMA • MILES • CHINCHILLA • BRISBANE GOLD COAST • COFFS HARBOUR • SYDNEY	DRAWING TITLE LAND RESUMPTION PLANS SHEET 13 OF 28 DRAWING NUMBER CE20046.3-913-LR ISSUE A
---	---	--	---	---	---	--	--

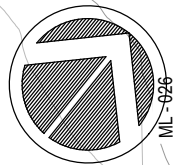

DP750527

ML-027

CH 13500

TP 13517.896

CH 13550

CH 13600

CH 13650

CH 13700

CH 13/50

0713800

CH 13850

TP 13839.245

MC01 - Bobeyan Rd


L313

ML - 026

DP750527

DP750527

ML-027

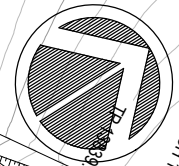

ML-027

51173850

CH 13900

CH 13950

CH 14000

TP 14054.532
CH 14050

CH 14 100

CH 1413

CH 1420

ML - 028

TP 14235.580

LOCATION 5

A:215.283 R:336.000

~~AC01 - Bobeyan Rd~~



L314

ML - 028



10750



0 1000 2000

FIRST A AMENDMENTS	CALCS	DRAWN	DATE	AMENDMENT DETAILS	DESIGN CHECK	COPYRIGHT © MOLONEY SOLUTIONS PTY LTD 2019 These designs and drawings are copyright and are not to be used or reproduced without the written permission of the above. The contents of this drawing are electronically generated, are confidential and may only be used for the purpose for which they were intended. This is an uncontrolled document issued for information purposes only, unless the checked sections are signed and approved. Figured dimensions take precedence over scale. Do not scale from this drawing. Verify dimensions prior to commencing any works.		DATUM	PROJECT No. CE20046.3	APPROVED FOR & ON BEHALF OF MOLONEY & SONS ENGINEERING	CLIENT SNOWY MONARO REGIONAL COUNCIL PROJECT BOBEYAN RD ADAMINABY TO ACT BORDER CH 4.49KM-23.75KM	  www.moloneyandsons.com.au ROCKHAMPTON • GLADSTONE • ROMA • MILES • CHINCHILLA • BRISBANE GOLD COAST • COFFS HARBOUR • SYDNEY	DRAWING TITLE LAND RESUMPTION PLANS SHEET 14 OF 28	DRAWING NUMBER CE20046.3-914-LR	ISSUE A
	LM	DA	02/21												
	LM	JO	02/03/21												

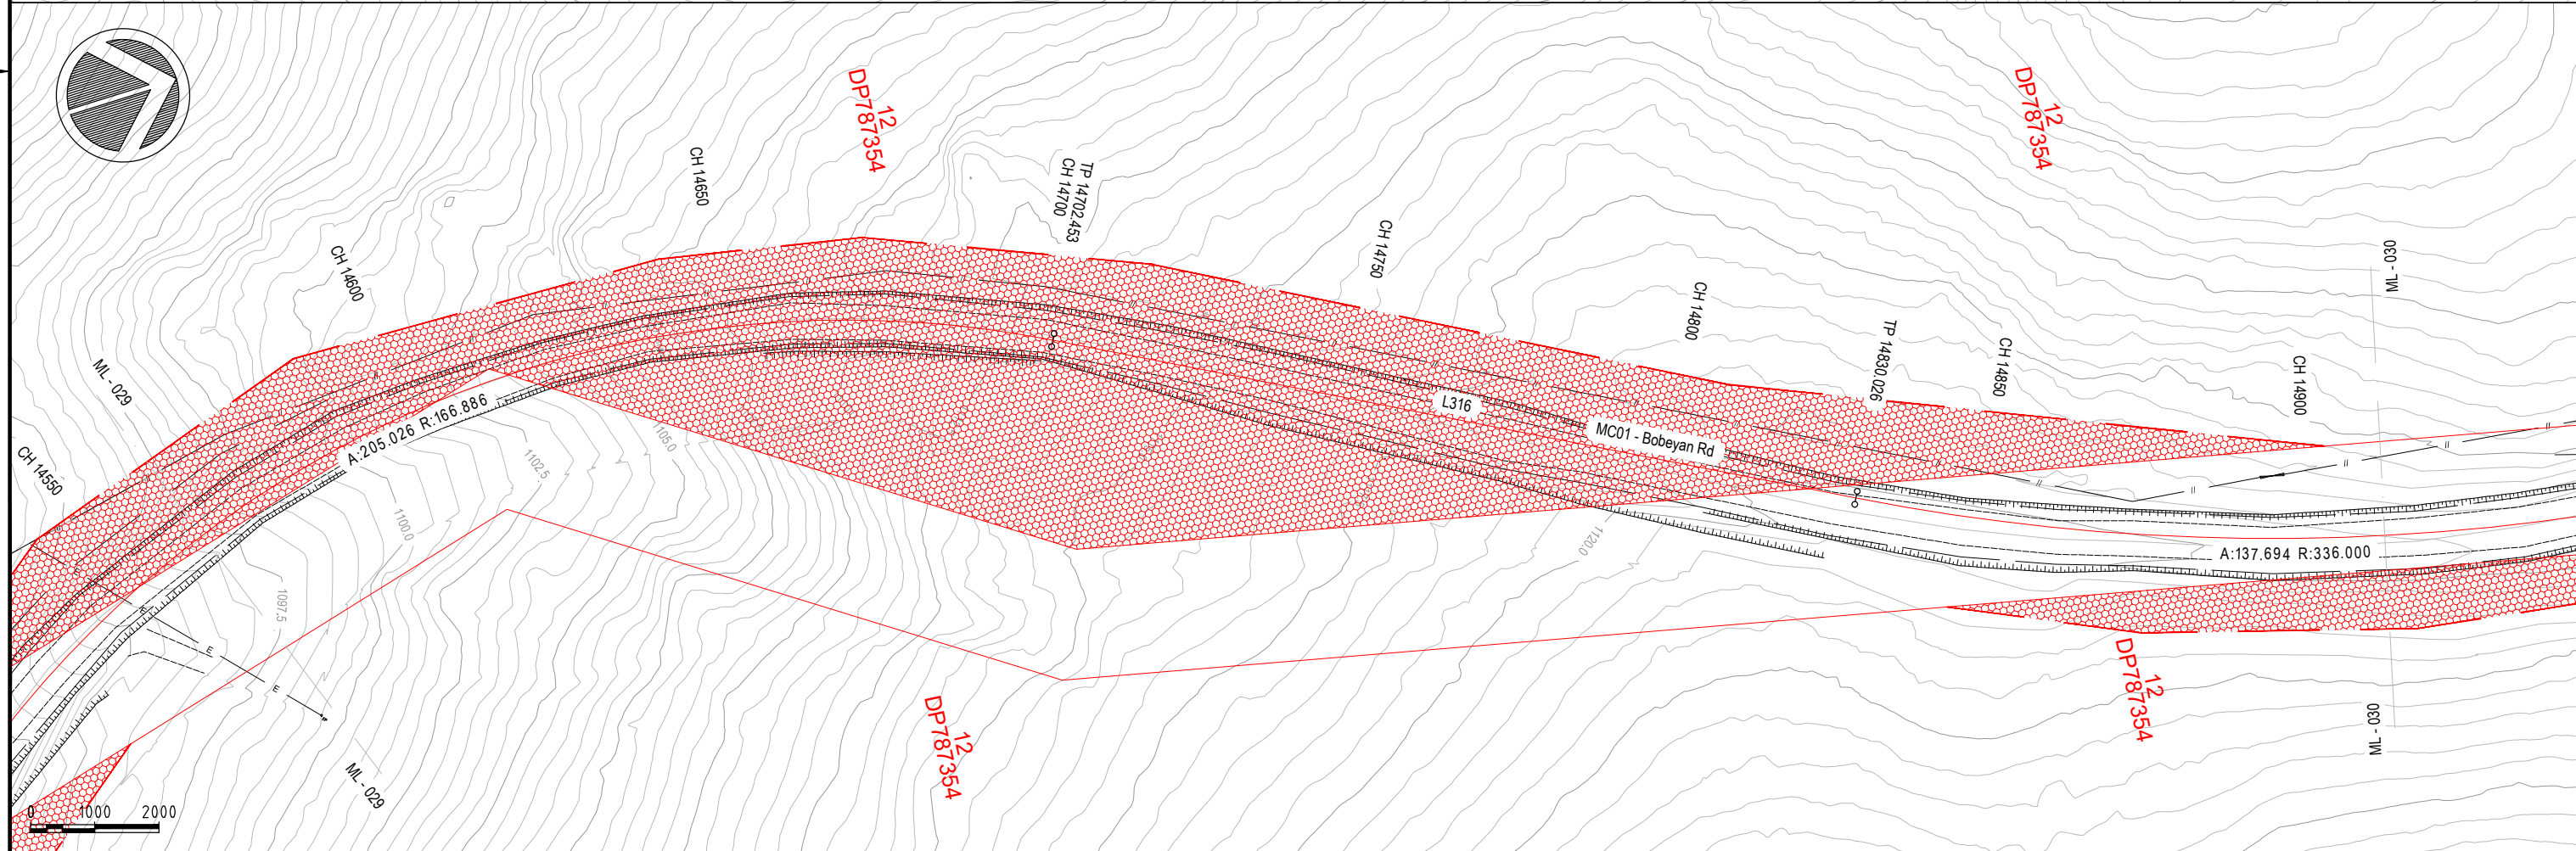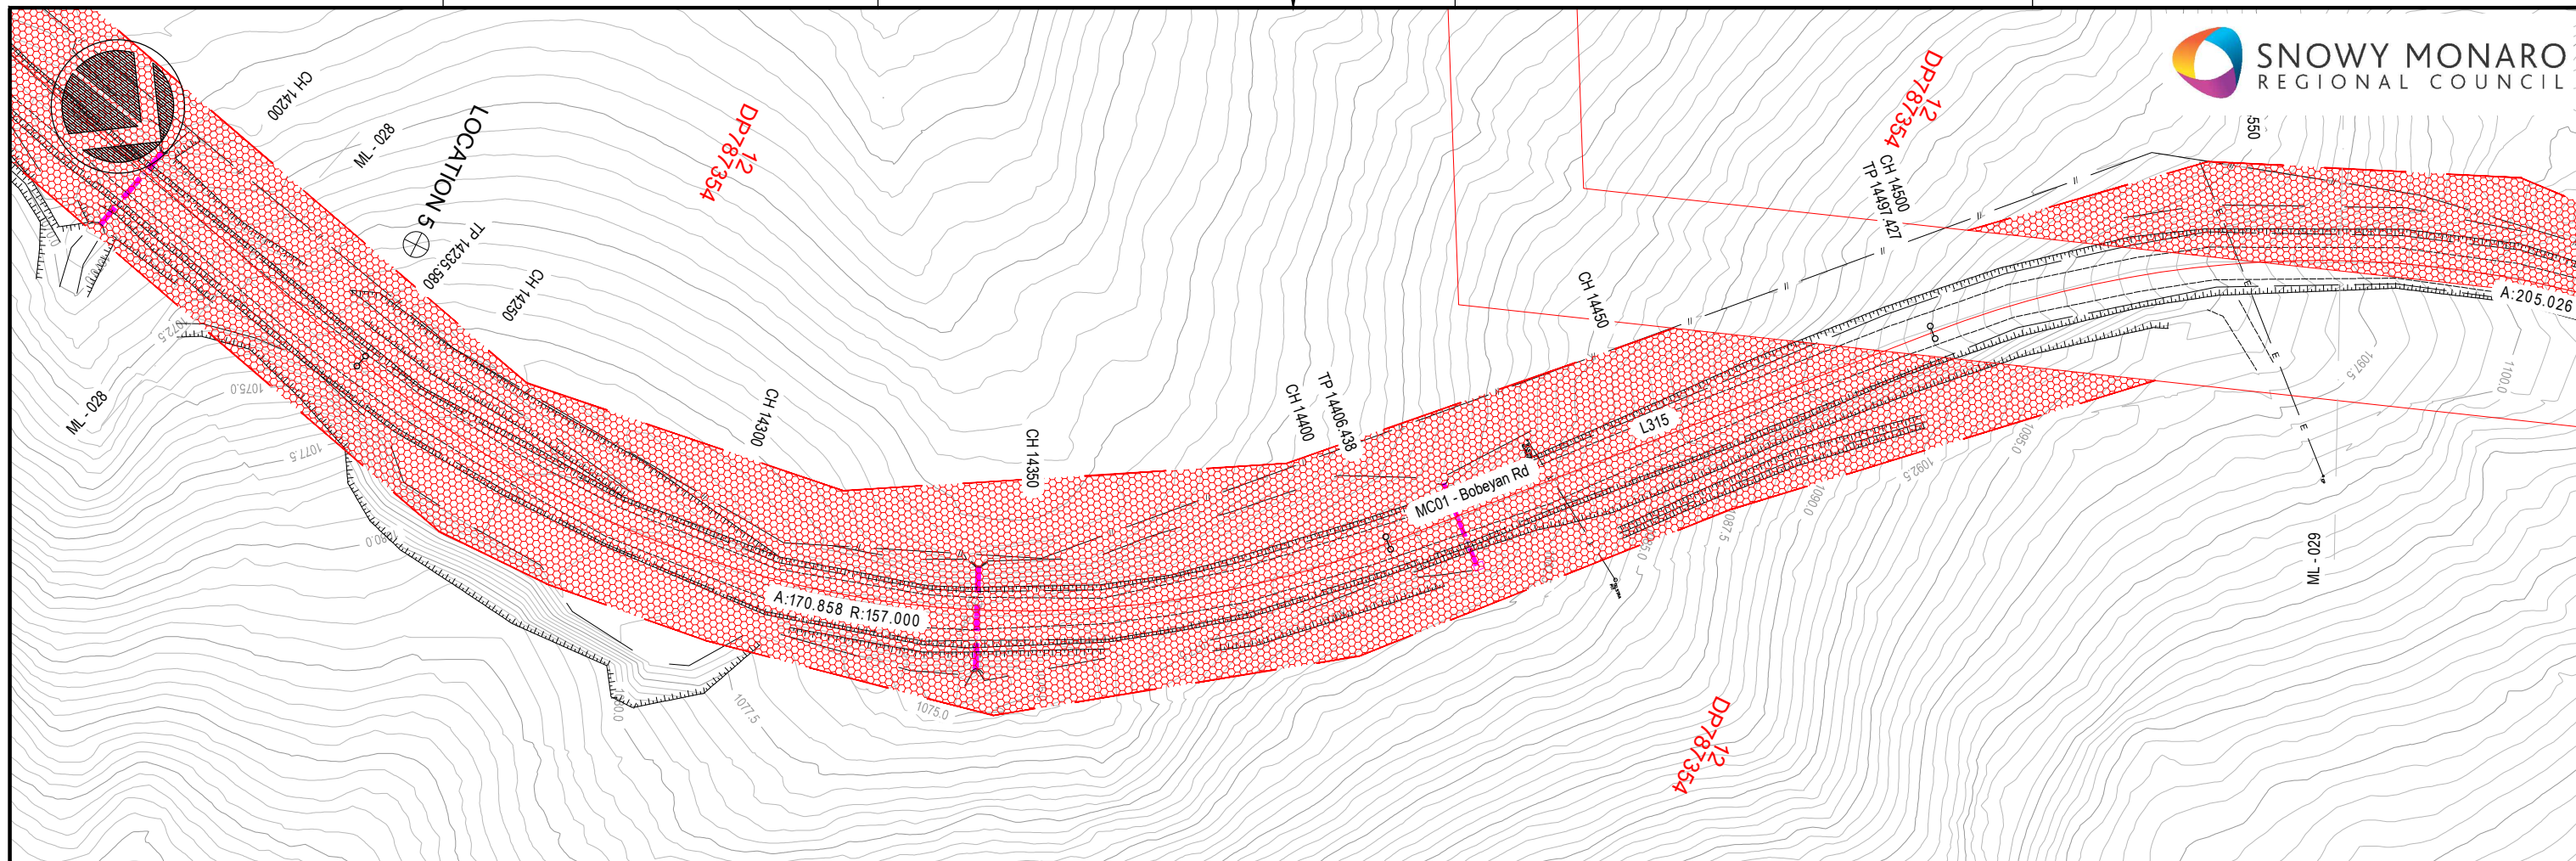


DATE 02/21	FIRST ISSUE	AMENDMENT DETAILS				DESIGN CHECK	DRAWN CHECK	COPYRIGHT © MOLONEY SOLUTIONS PTY LTD 2019 These designs and drawings are copyright and are not to be used or reproduced without the written permission of the above. The contents of this drawing are electronically generated, are confidential and may only be used for the purpose for which they were intended. This is an uncontrolled document issued for information purposes only, unless the checked sections are signed and registered. Figure dimensions take precedence over scale. Do not scale from this drawing. Verify dimensions prior to commencing any works.		DATUM	PROJECT No.	APPROVED	FOR & ON BEHALF OF MOLONEY & SONS ENGINEERING	CLIENT SNOWY MONARO REGIONAL COUNCIL	PROJECT BOBEYAN RD ADAMINABY TO ACT BORDER CH 4.49KM-23.75KM			DRAWING TITLE LAND RESUMPTION PLANS SHEET 15 OF 28	DRAWING NUMBER CE20046.3-915-LR	ISSUE A	
	</

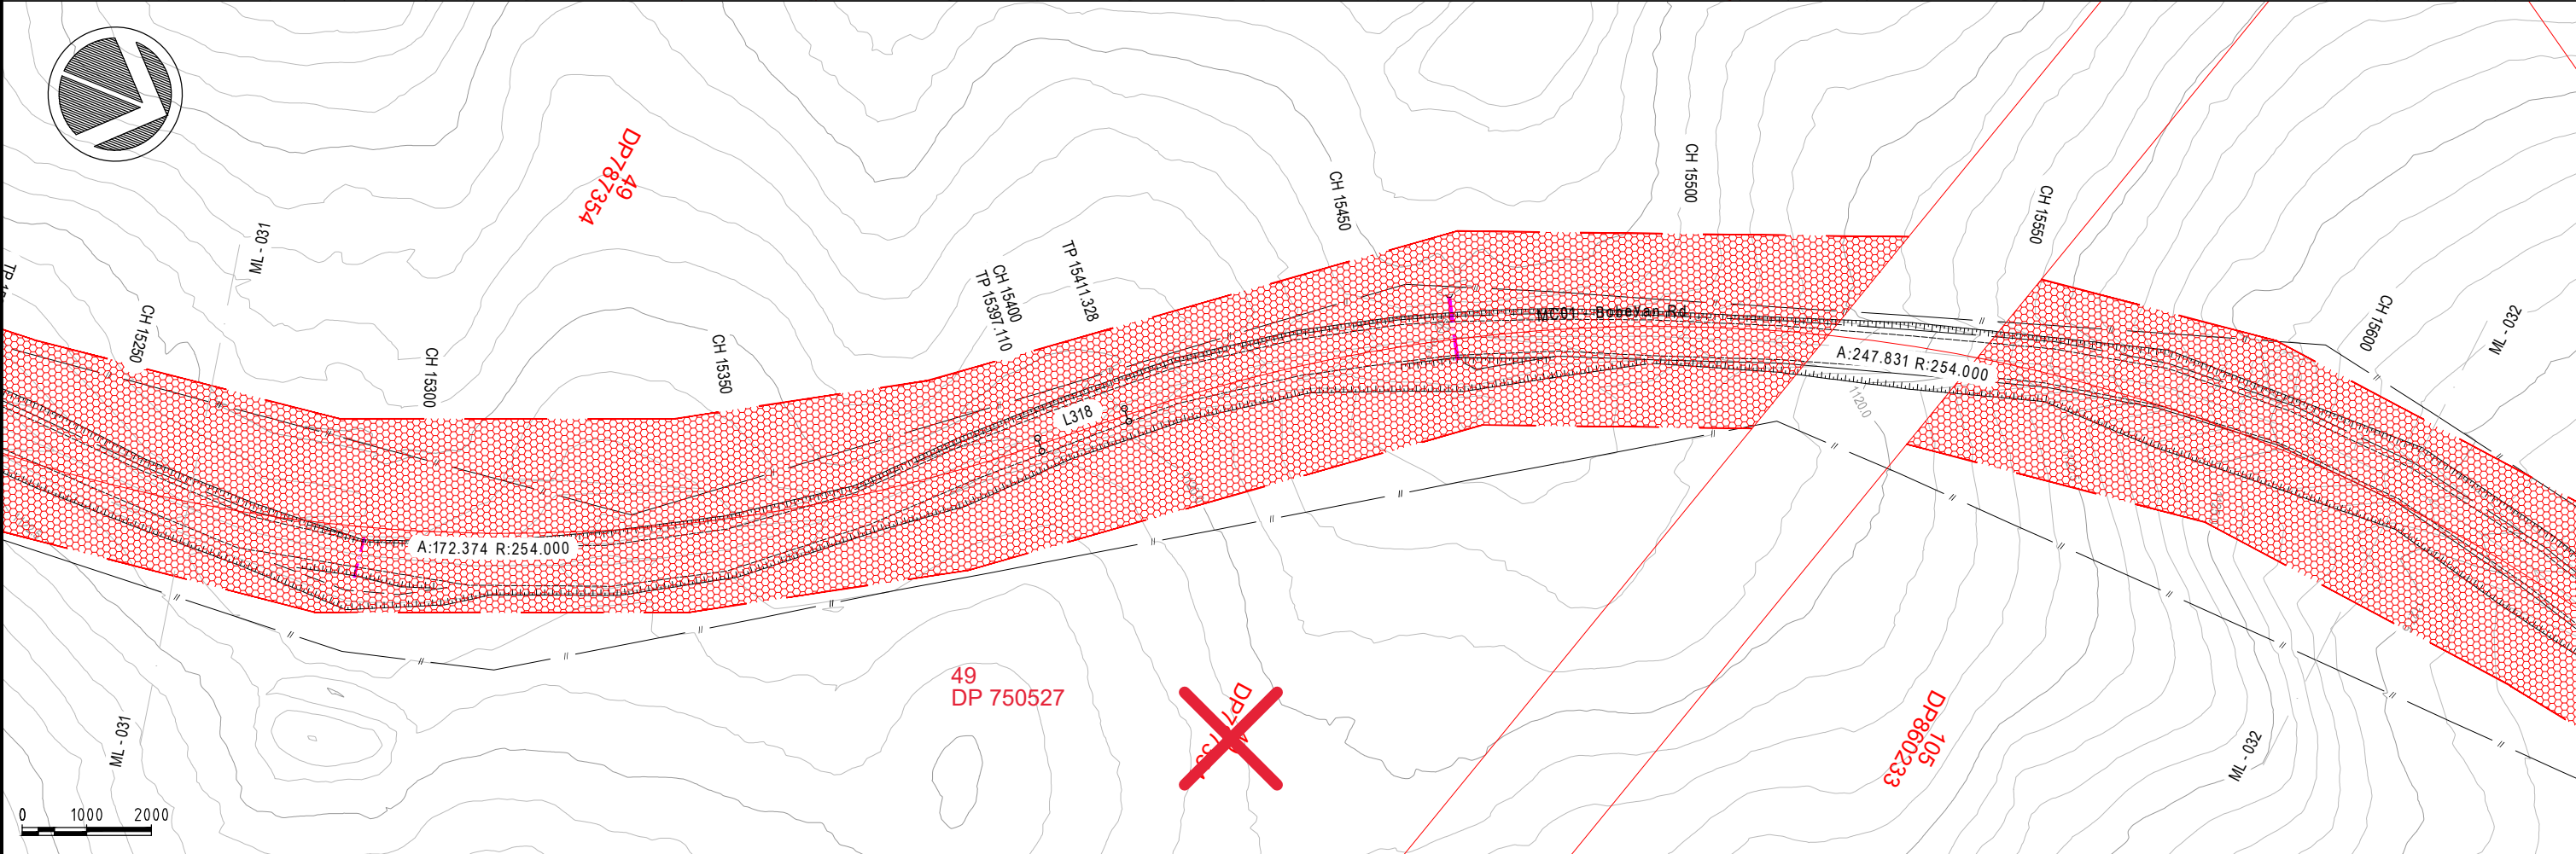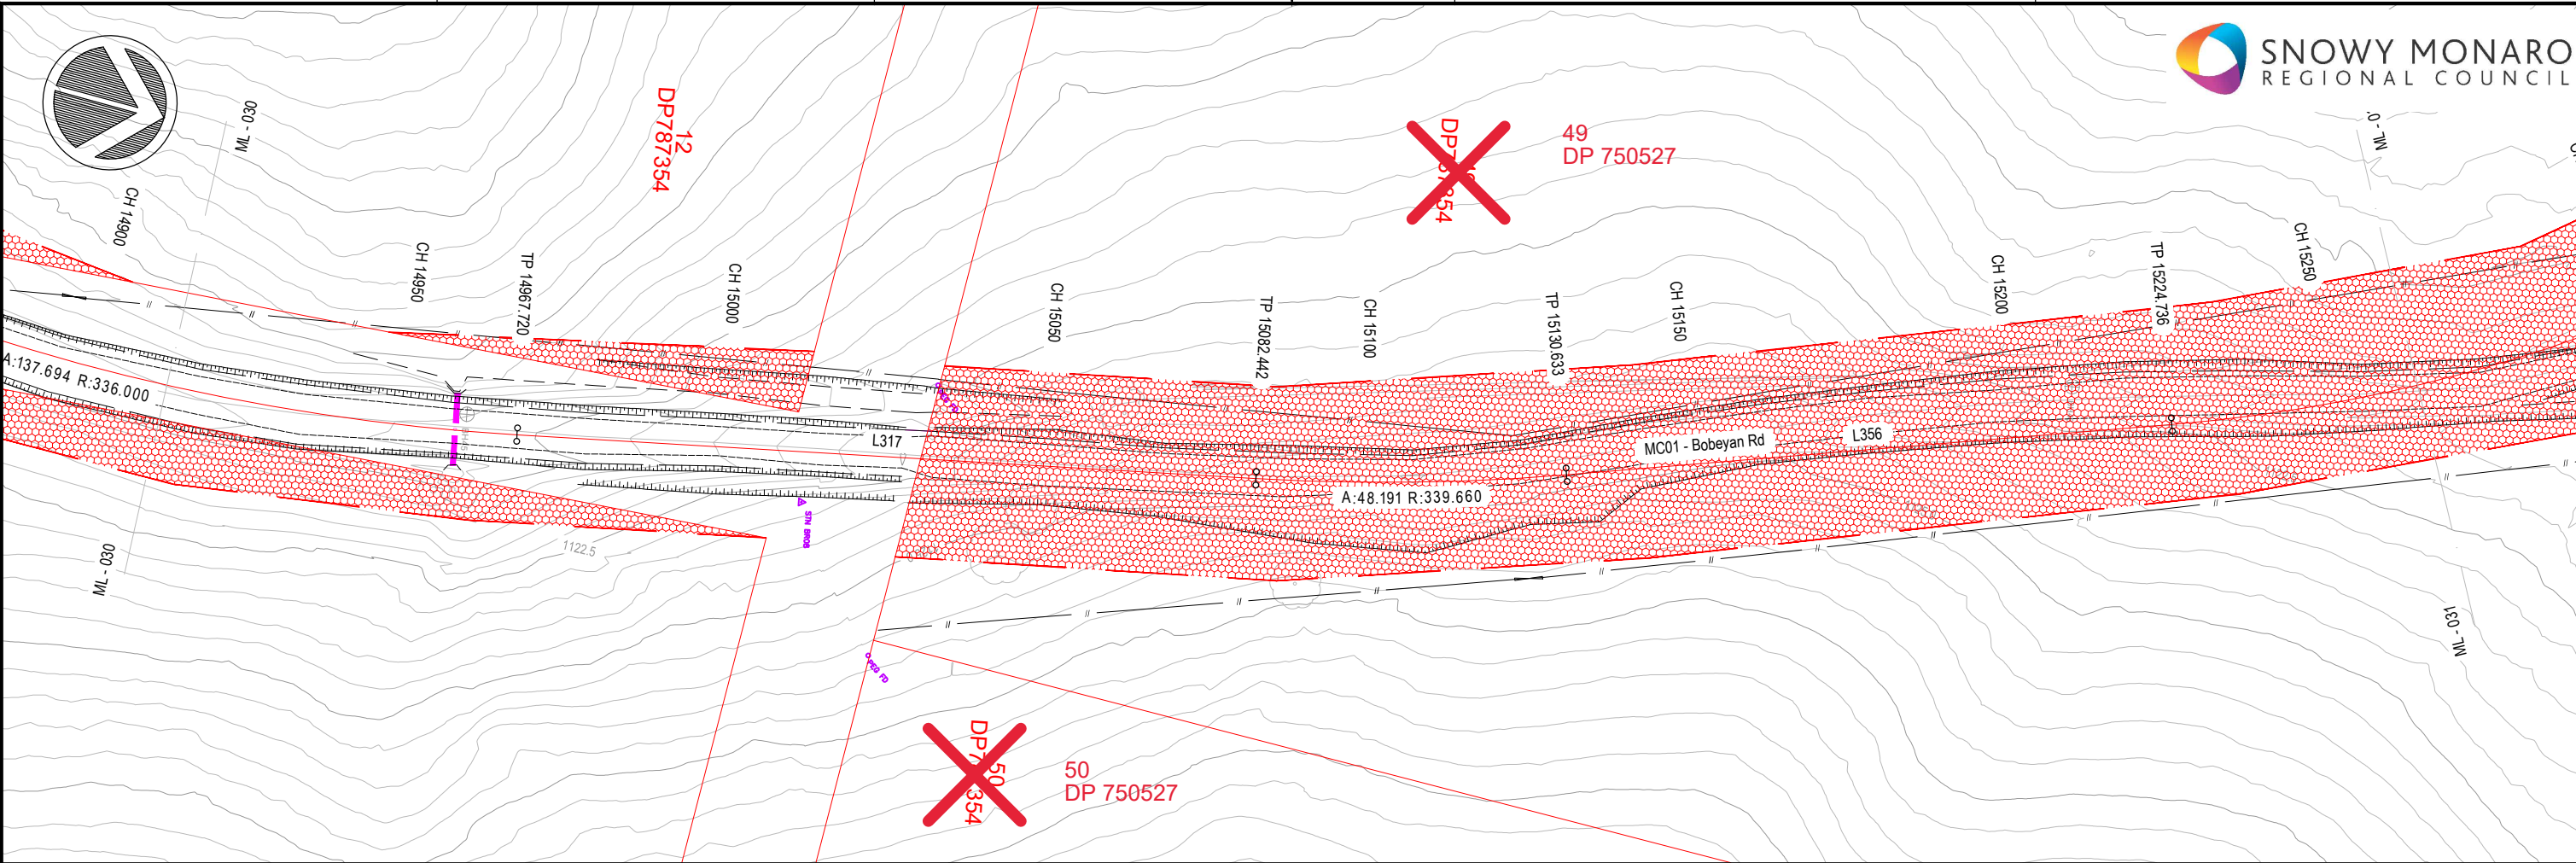


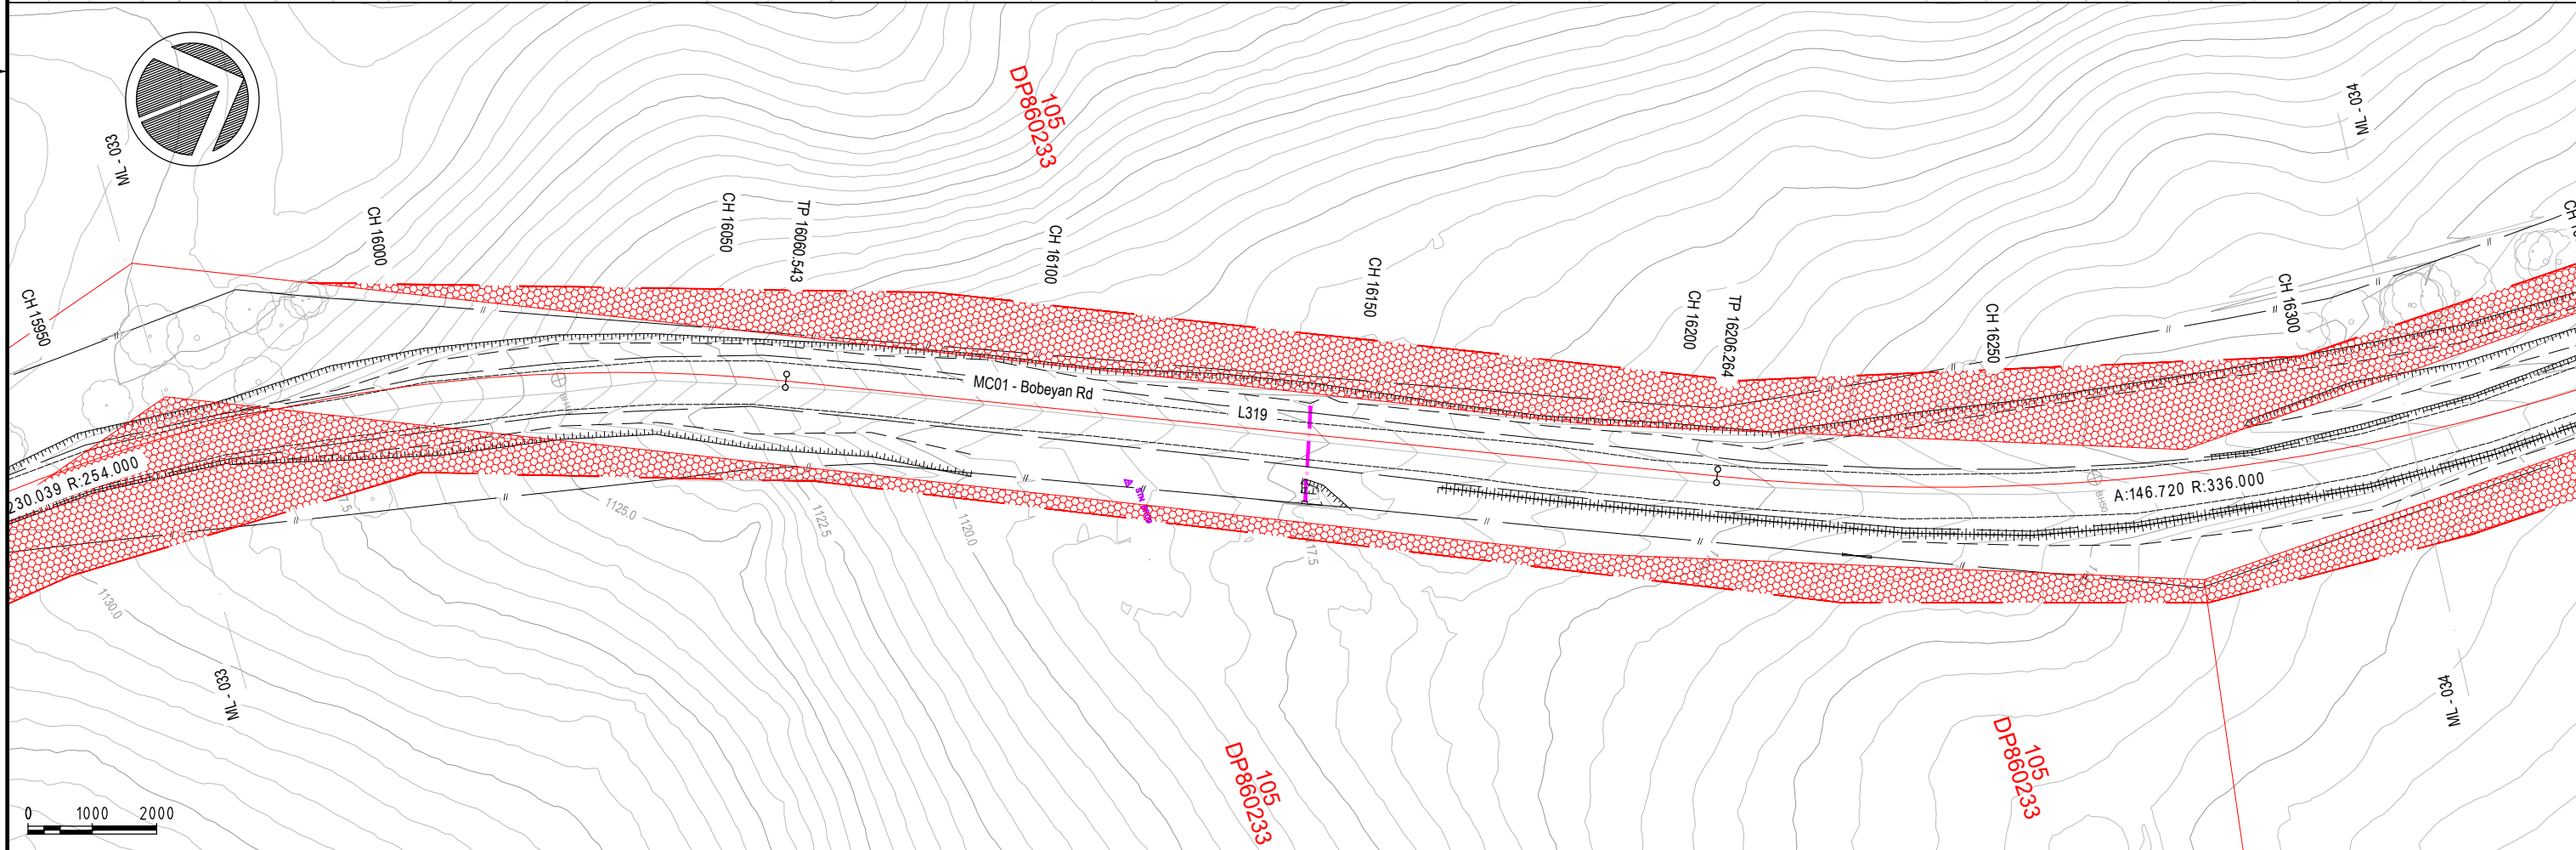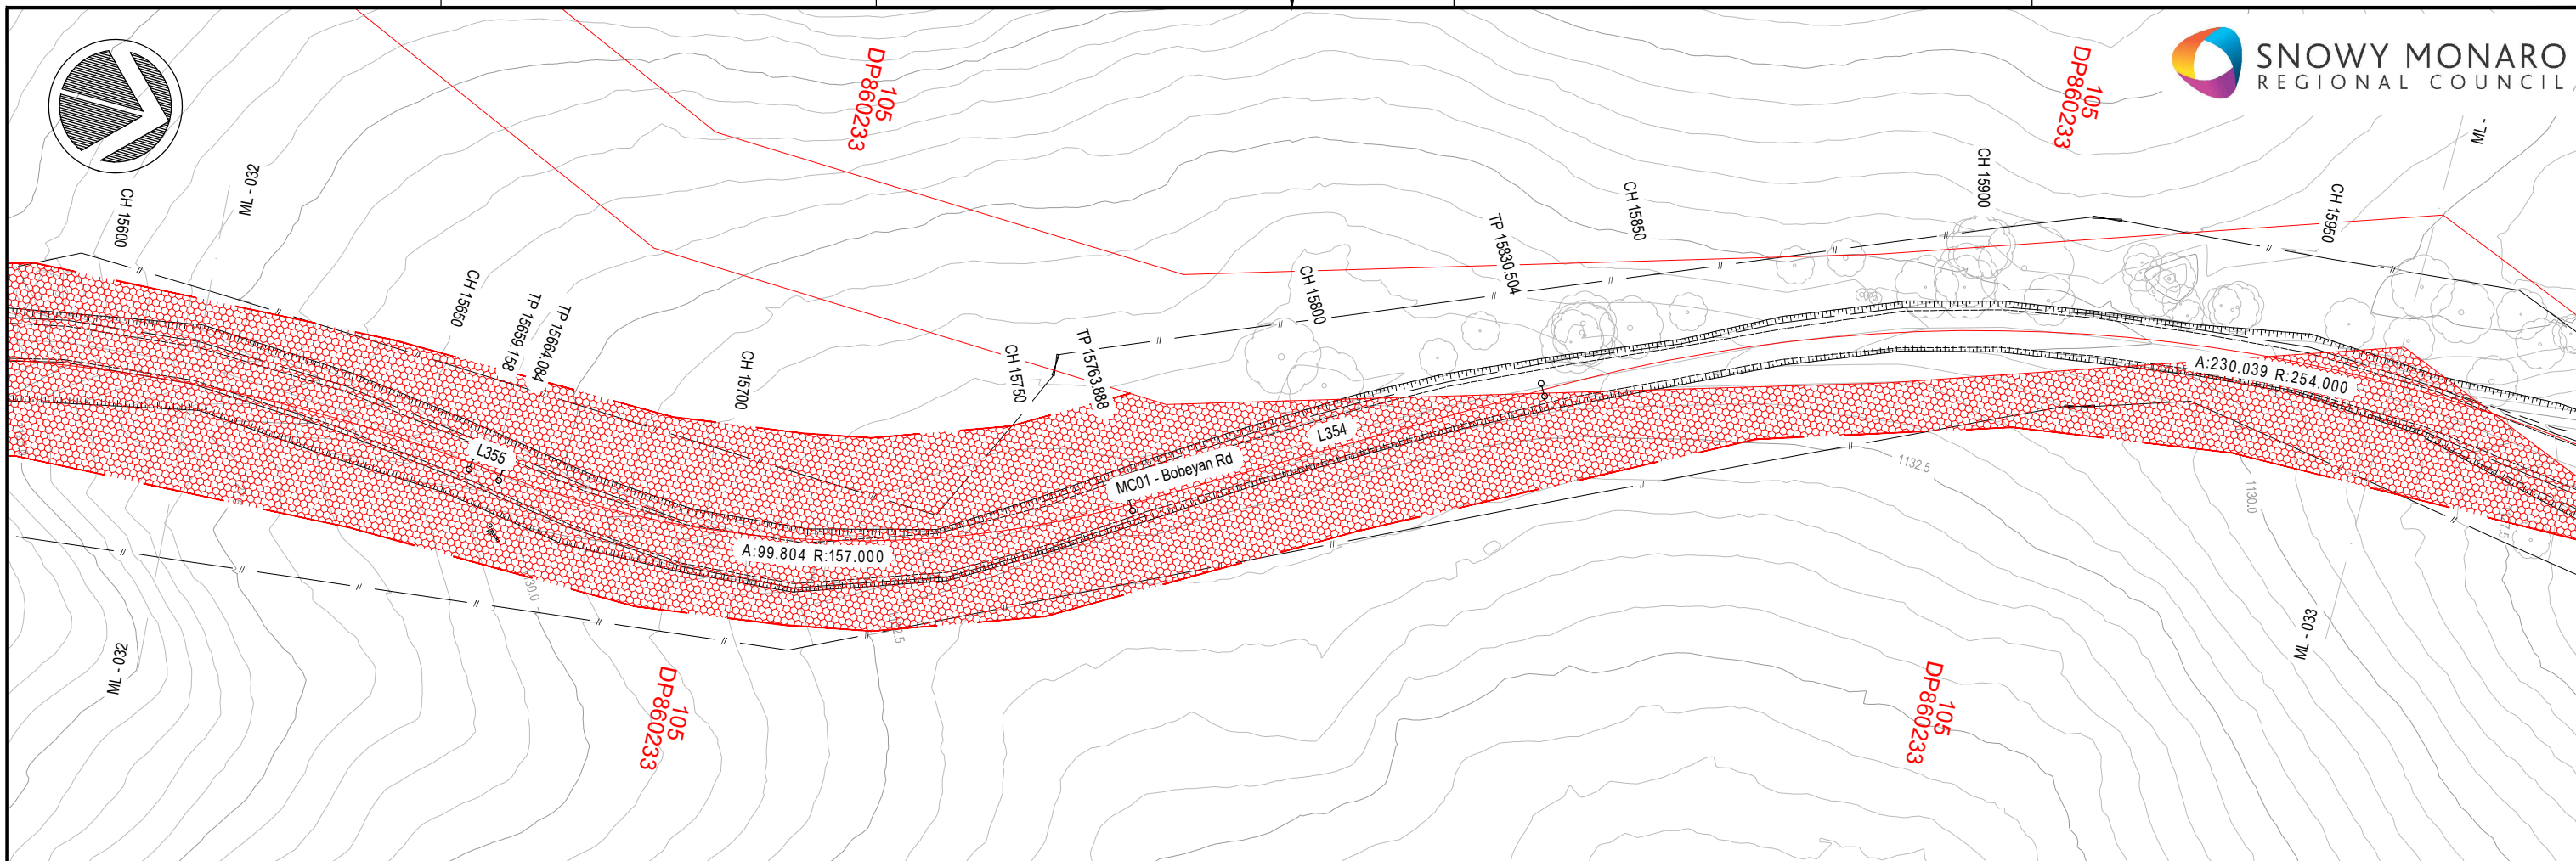


FIRST ISSUE CALCS LM DRAWN DA DATE 02/21	AMENDMENT DETAILS PRELIMINARY ISSUE	DESIGN CHECK DRAWN CHECK	COPYRIGHT © MOLONEY SOLUTIONS PTY LTD 2019 These designs and drawings are copyright and are not to be used or reproduced without the written permission of the above. The contents of this drawing are electronically generated, are confidential and may only be used for the purpose for which they were intended. This is an uncontrolled document issued for information purposes only, unless the checked sections are signed and approved. Figured dimensions take precedence over scale. Do not scale from this drawing. Verify dimensions prior to commencing any works.	DATUM PROJECT No. CE20046.3 PRELIMINARY ONLY APPROVED FOR & ON BEHALF OF MOLONEY & SONS ENGINEERING	CLIENT SNOWY MONARO REGIONAL COUNCIL PROJECT BOBEYAN RD ADAMINABY TO ACT BORDER CH 4.49KM-23.75KM	Snowy Valleys Council MOLONEY & SONS ENGINEERING EXCELLENCE · INTEGRITY · INNOVATION www.moloneyandsons.com.au ROCKHAMPTON • GLADSTONE • ROMA • MILES • CHINCHILLA • BRISBANE GOLD COAST • COFFS HARBOUR • SYDNEY	DRAWING TITLE LAND RESUMPTION PLANS SHEET 17 OF 28 DRAWING NUMBER CE20046.3-917-LR ISSUE A
--	---	--	---	---	---	--	--


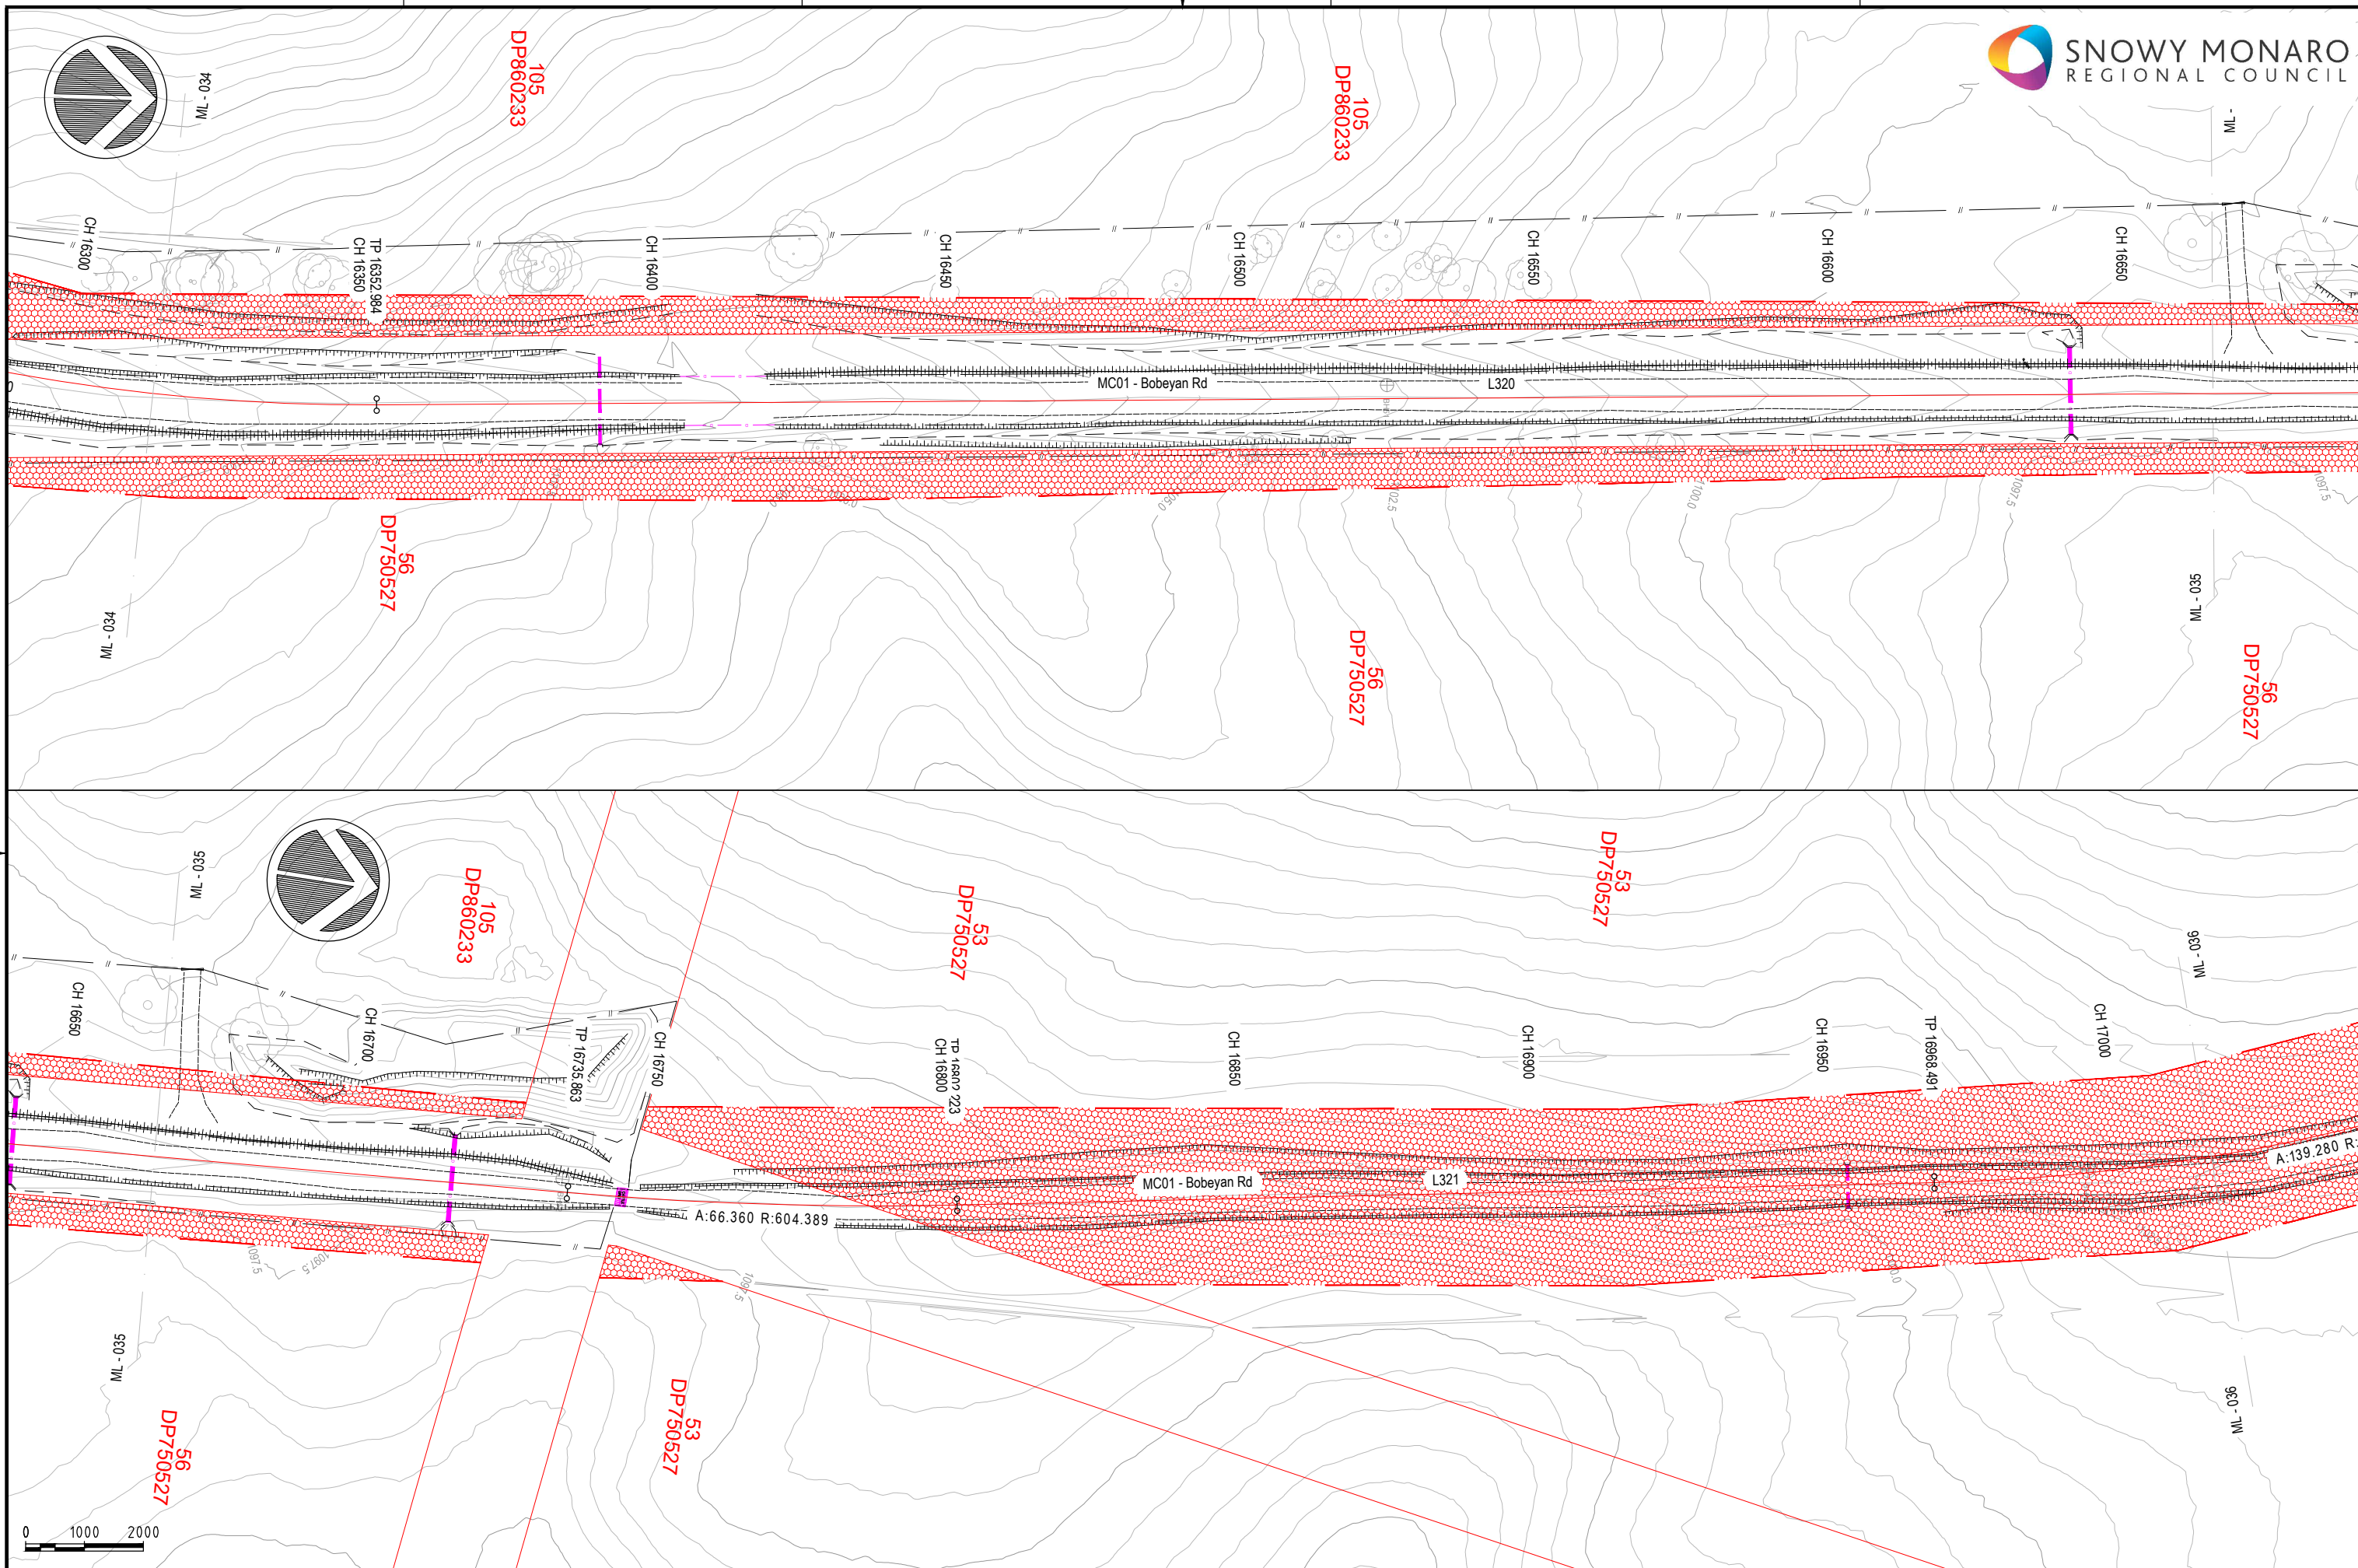


0-1 PREPARED BY	FIRST ISSUE	CALCS LM	DRAWN DA	DATE 02/21	AMENDMENT DETAILS										DESIGN CHECK		COPYRIGHT © MOLONEY SOLUTIONS PTY LTD 2019 These designs and drawings are copyright and are not to be used or reproduced without the written permission of the above. The contents of this drawing are electronically generated, are confidential and may only be used for the purpose for which they were intended. This is an uncontrolled document issued for information purposes only, unless the checked sections are signed and approved. Figured dimensions take precedence over scale. Do not scale from this drawing. Verify dimensions prior to commencing any works.				DATUM		PRELIMINARY ONLY		CLIENT SNOWY MONARO REGIONAL COUNCIL		  LAND RESUMPTION PLANS SHEET 18 OF 28	
	A	LM	JO	02/03/21	PRELIMINARY ISSUE										DRAWN CHECK		PROJECT No. CE20046.3		APPROVED		PROJECT BOBEYAN RD ADAMINABY TO ACT BORDER CH 4.49KM-23.75KM				FOR & ON BEHALF OF MOLONEY & SONS ENGINEERING												DRAWING TITLE	

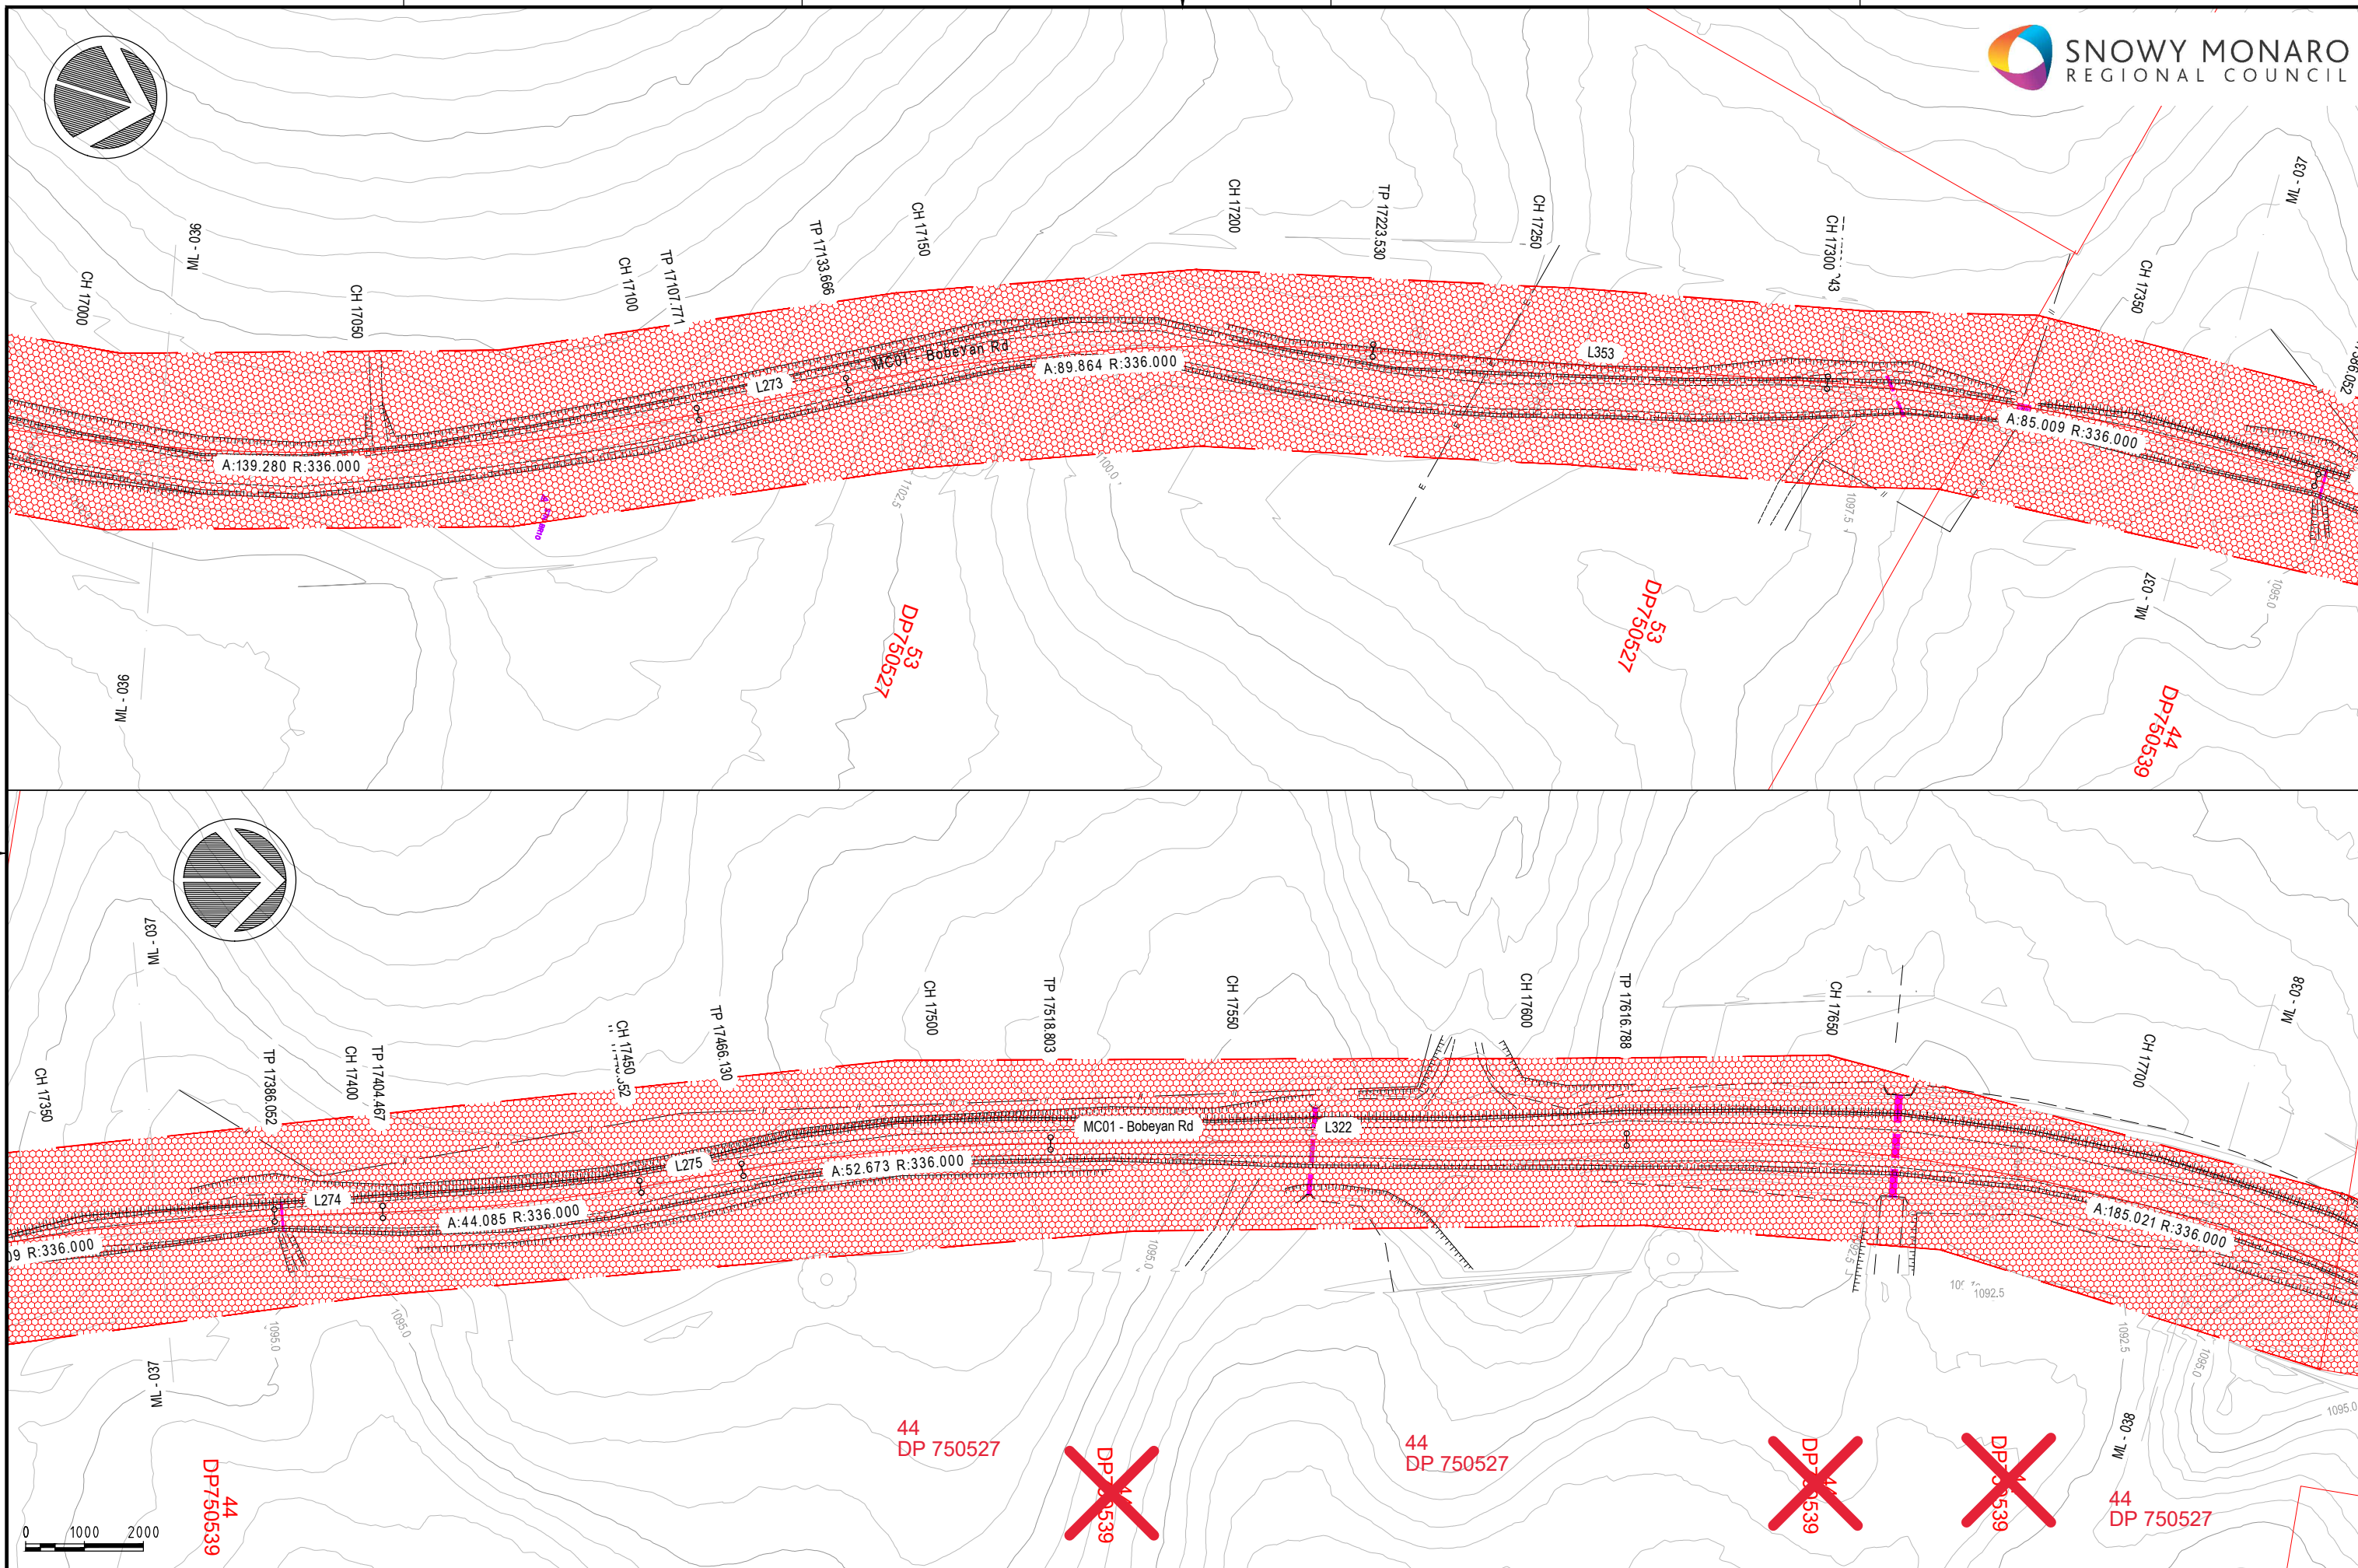


FIRST ISSUE			DESIGN CHECK			COPYRIGHT			DATUM			CLIENT			DRAWING TITLE		
CALCS			DRAWN			© MOLONEY SOLUTIONS PTY LTD 2019			PROJECT No.			SNOWY MONARO REGIONAL COUNCIL			LAND RESUMPTION PLANS		
LM			DA			These designs and drawings are copyright and are not to be used or reproduced without the written permission of the above. The contents of this drawing are electronically generated, are confidential and may only be used for the purpose for which they were intended. This is an uncontrolled document issued for information purposes only, unless the checked sections are signed and approved. Figure dimensions take precedence over scale. Do not scale from this drawing. Verify dimensions prior to commencing any works.			APPROVED			PROJECT			SHEET 19 OF 28		
LM			JO			PROJECT No.			CE20046.3			BOBEYAN RD ADAMINABY TO ACT BORDER CH 4.49KM-23.75KM			DRAWING NUMBER		
						FOR & ON BEHALF OF MOLONEY & SONS ENGINEERING						Snowy Valleys Council			CE20046.3-919-LR		
												MOLONEY & SONS ENGINEERING			ISSUE		
												EXCELLENCE · INTEGRITY · INNOVATION			A		
												www.moloneyandsons.com.au					
												ROCKHAMPTON · GLADSTONE · ROMA · MILES · CHINCHILLA · BRISBANE					
												GOLD COAST · COFFS HARBOUR · SYDNEY					


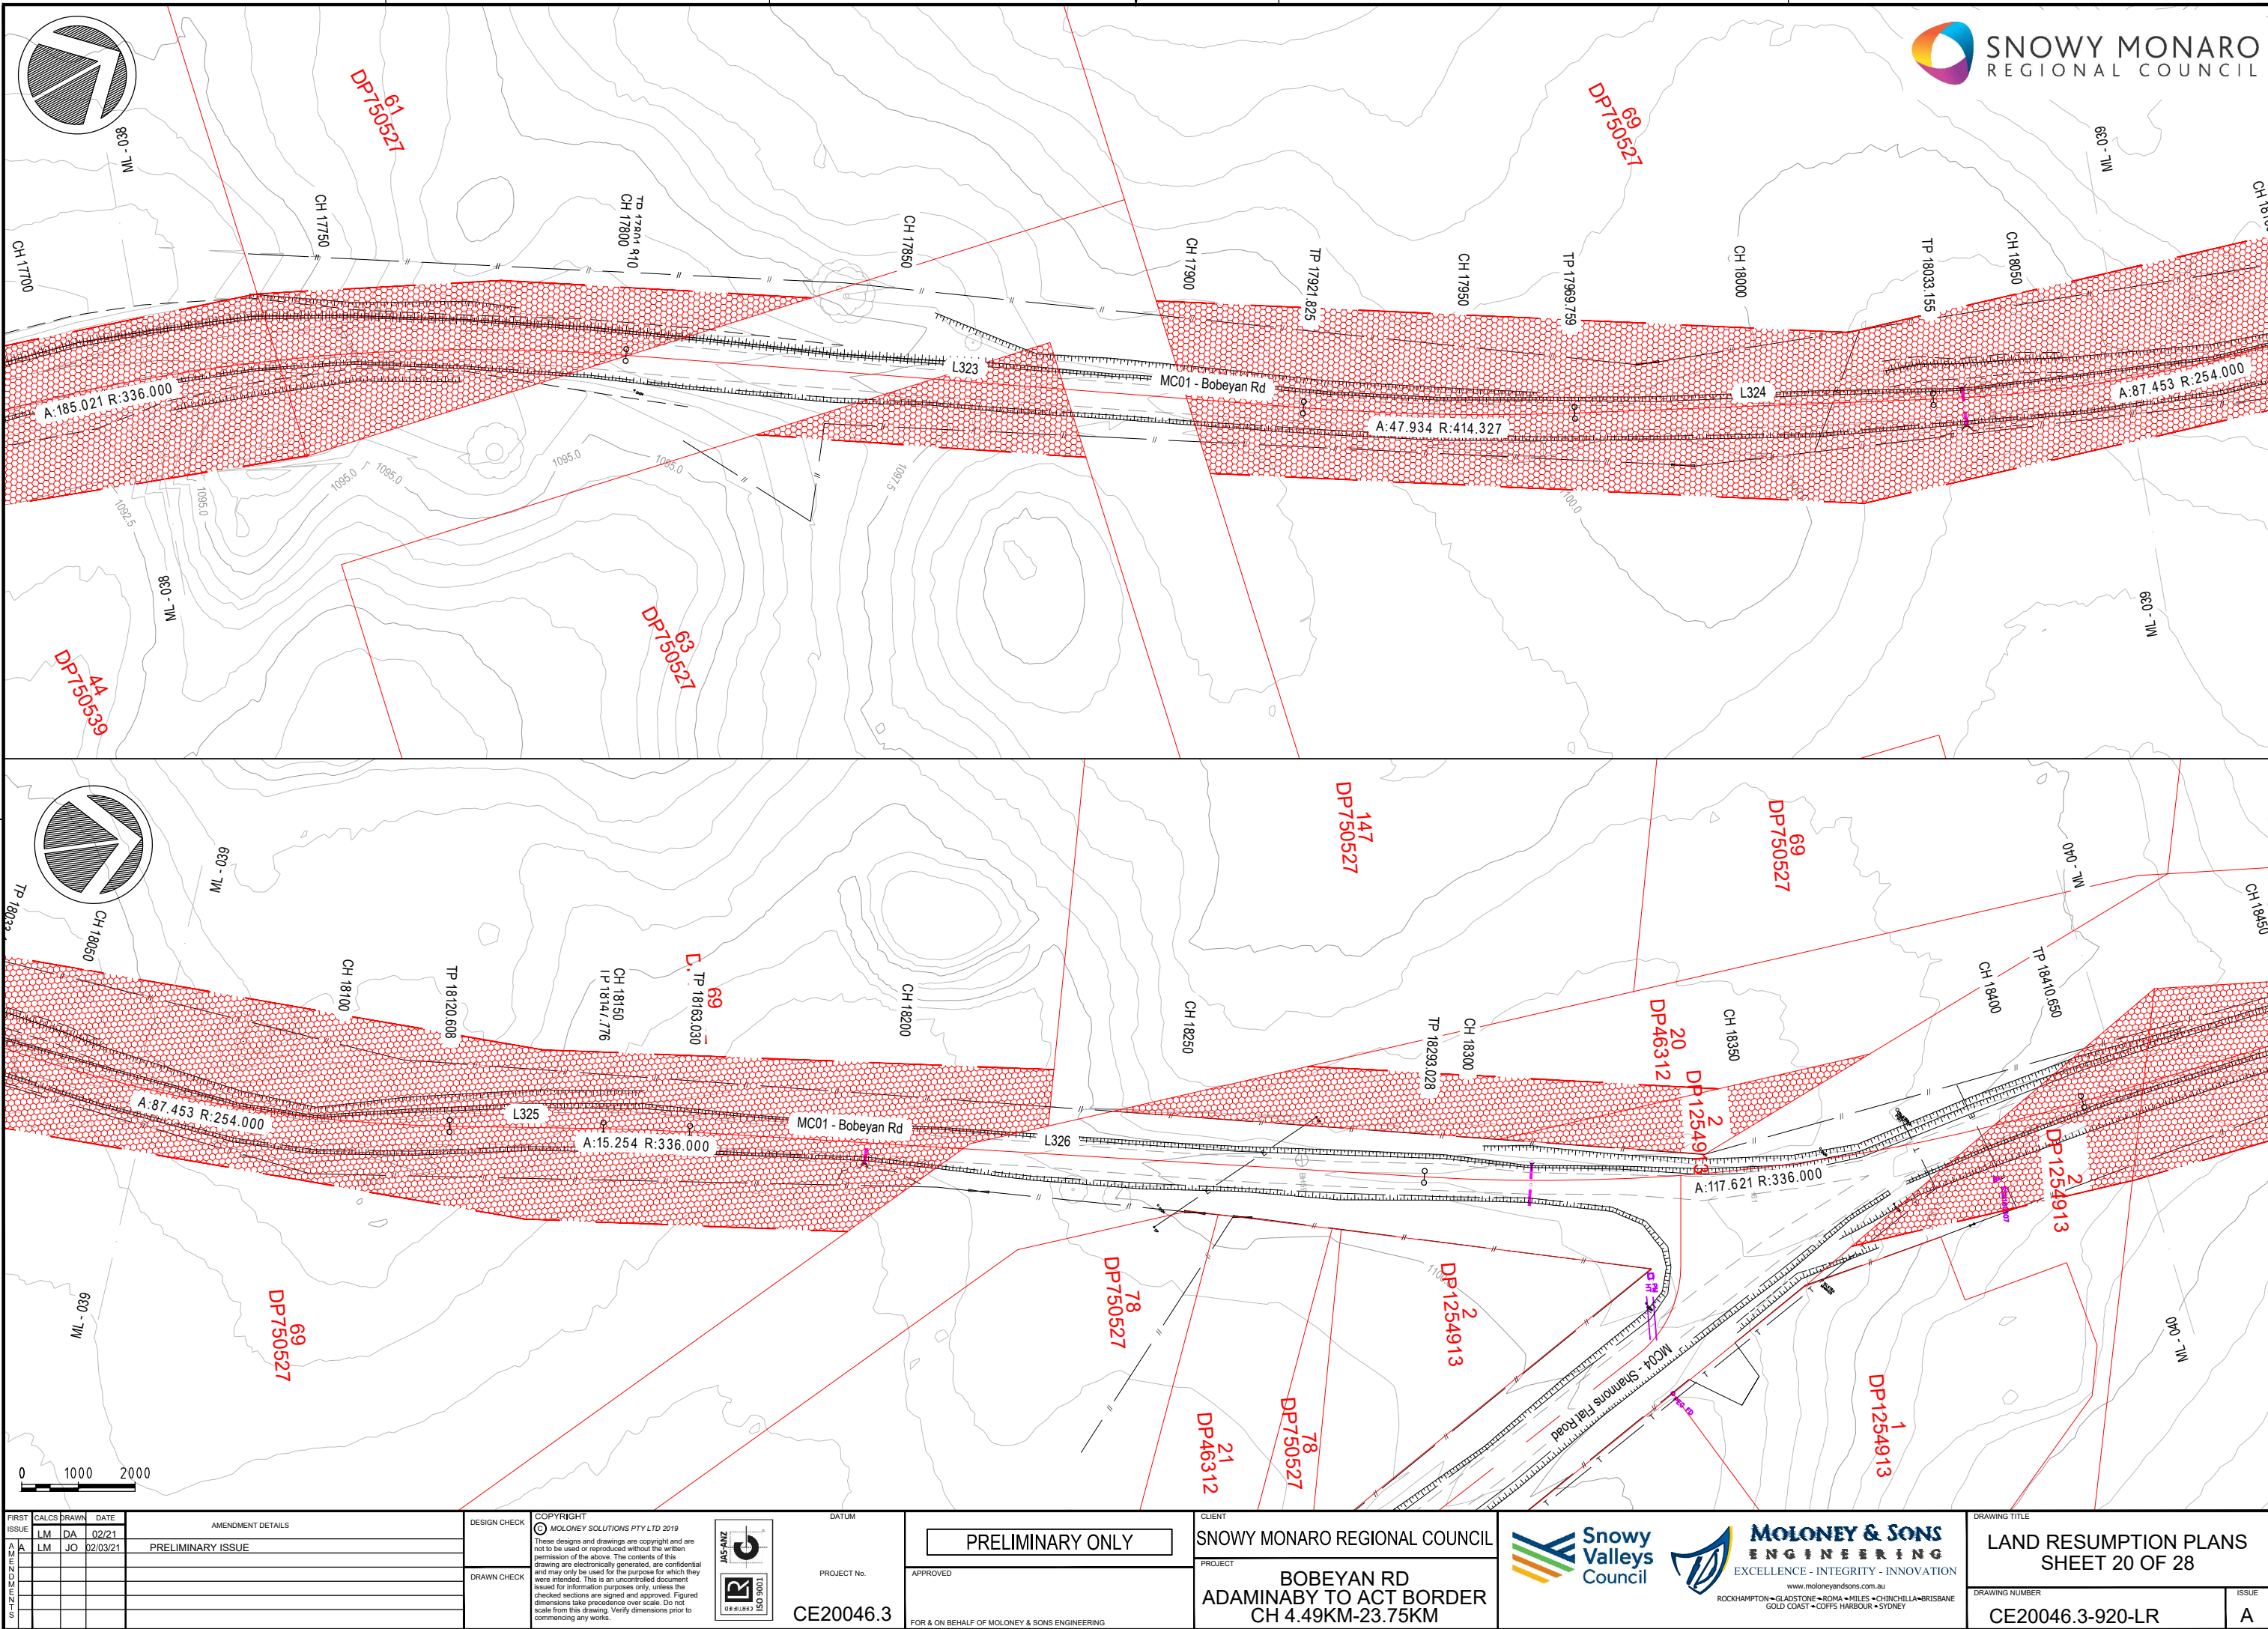


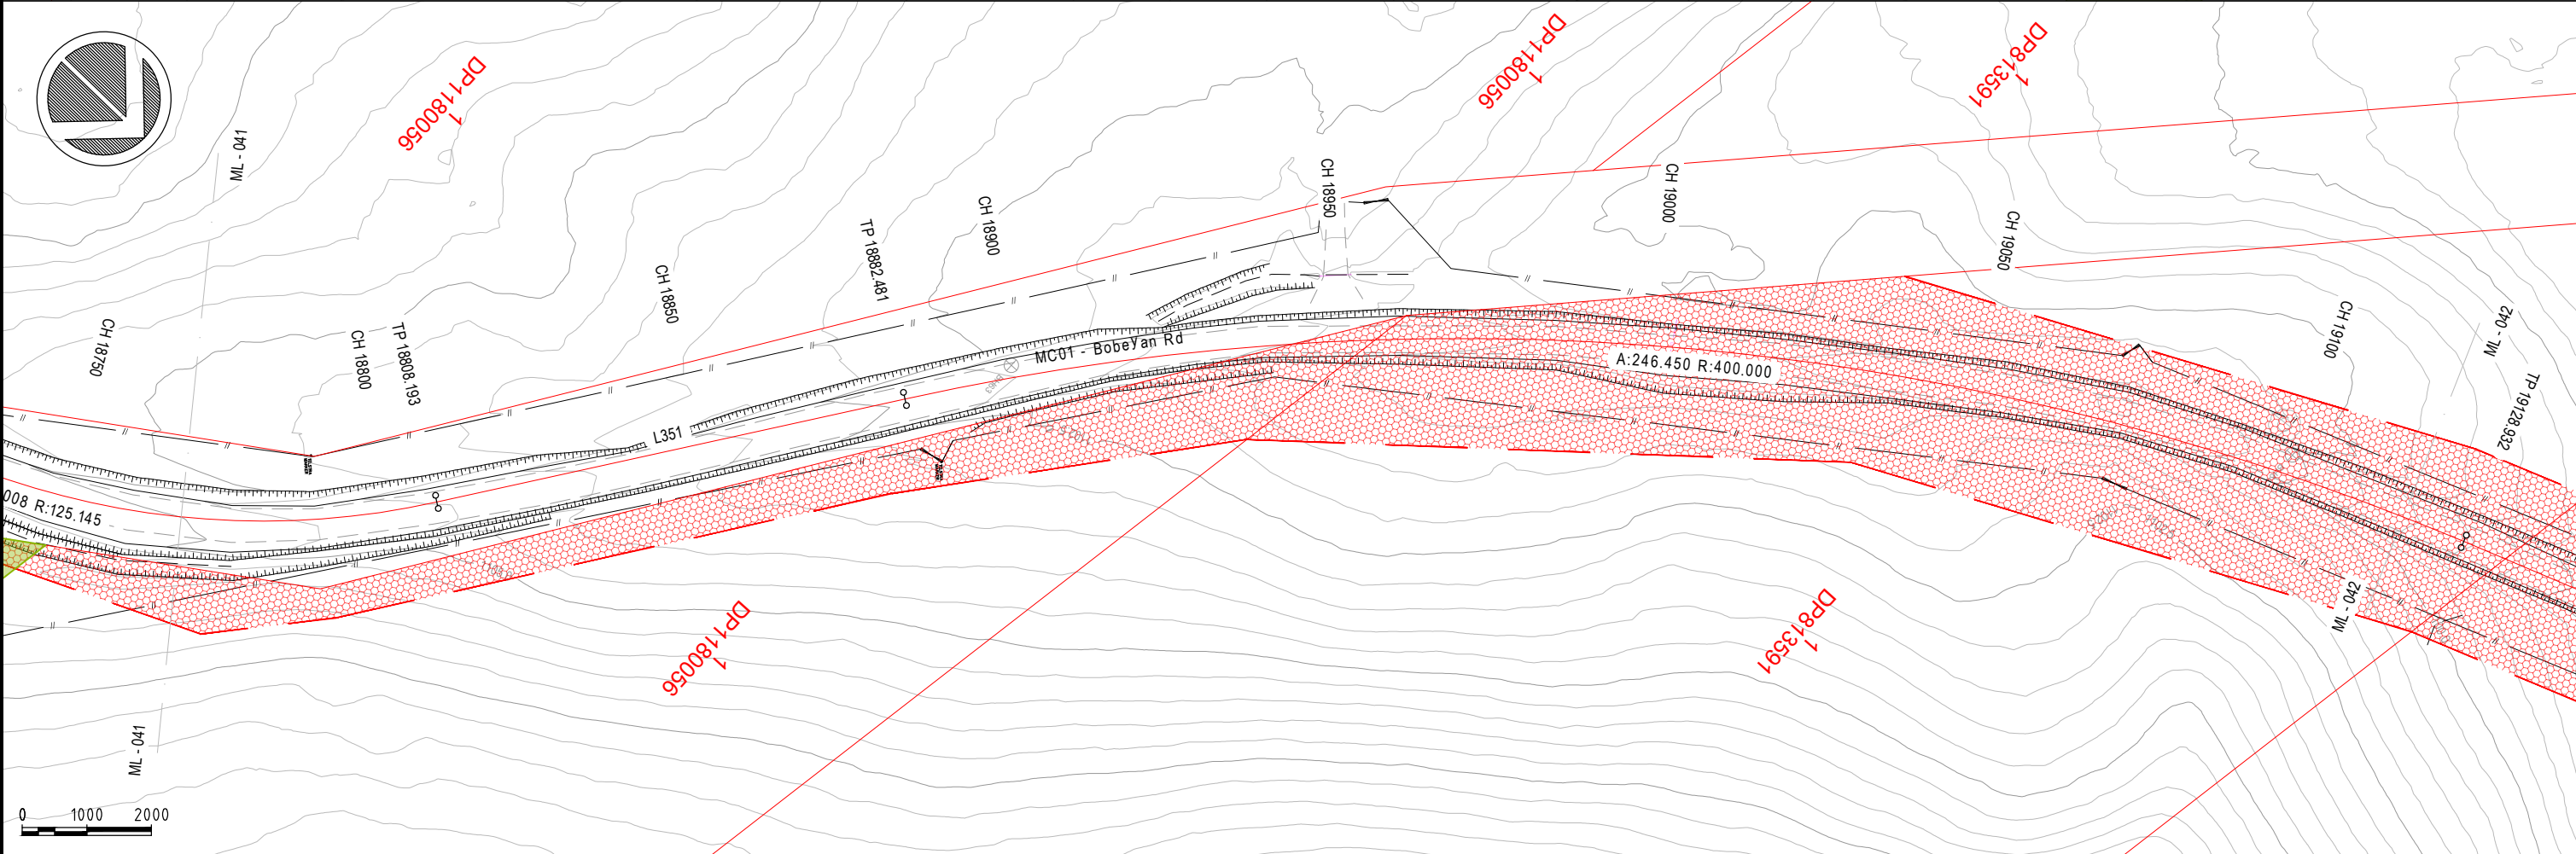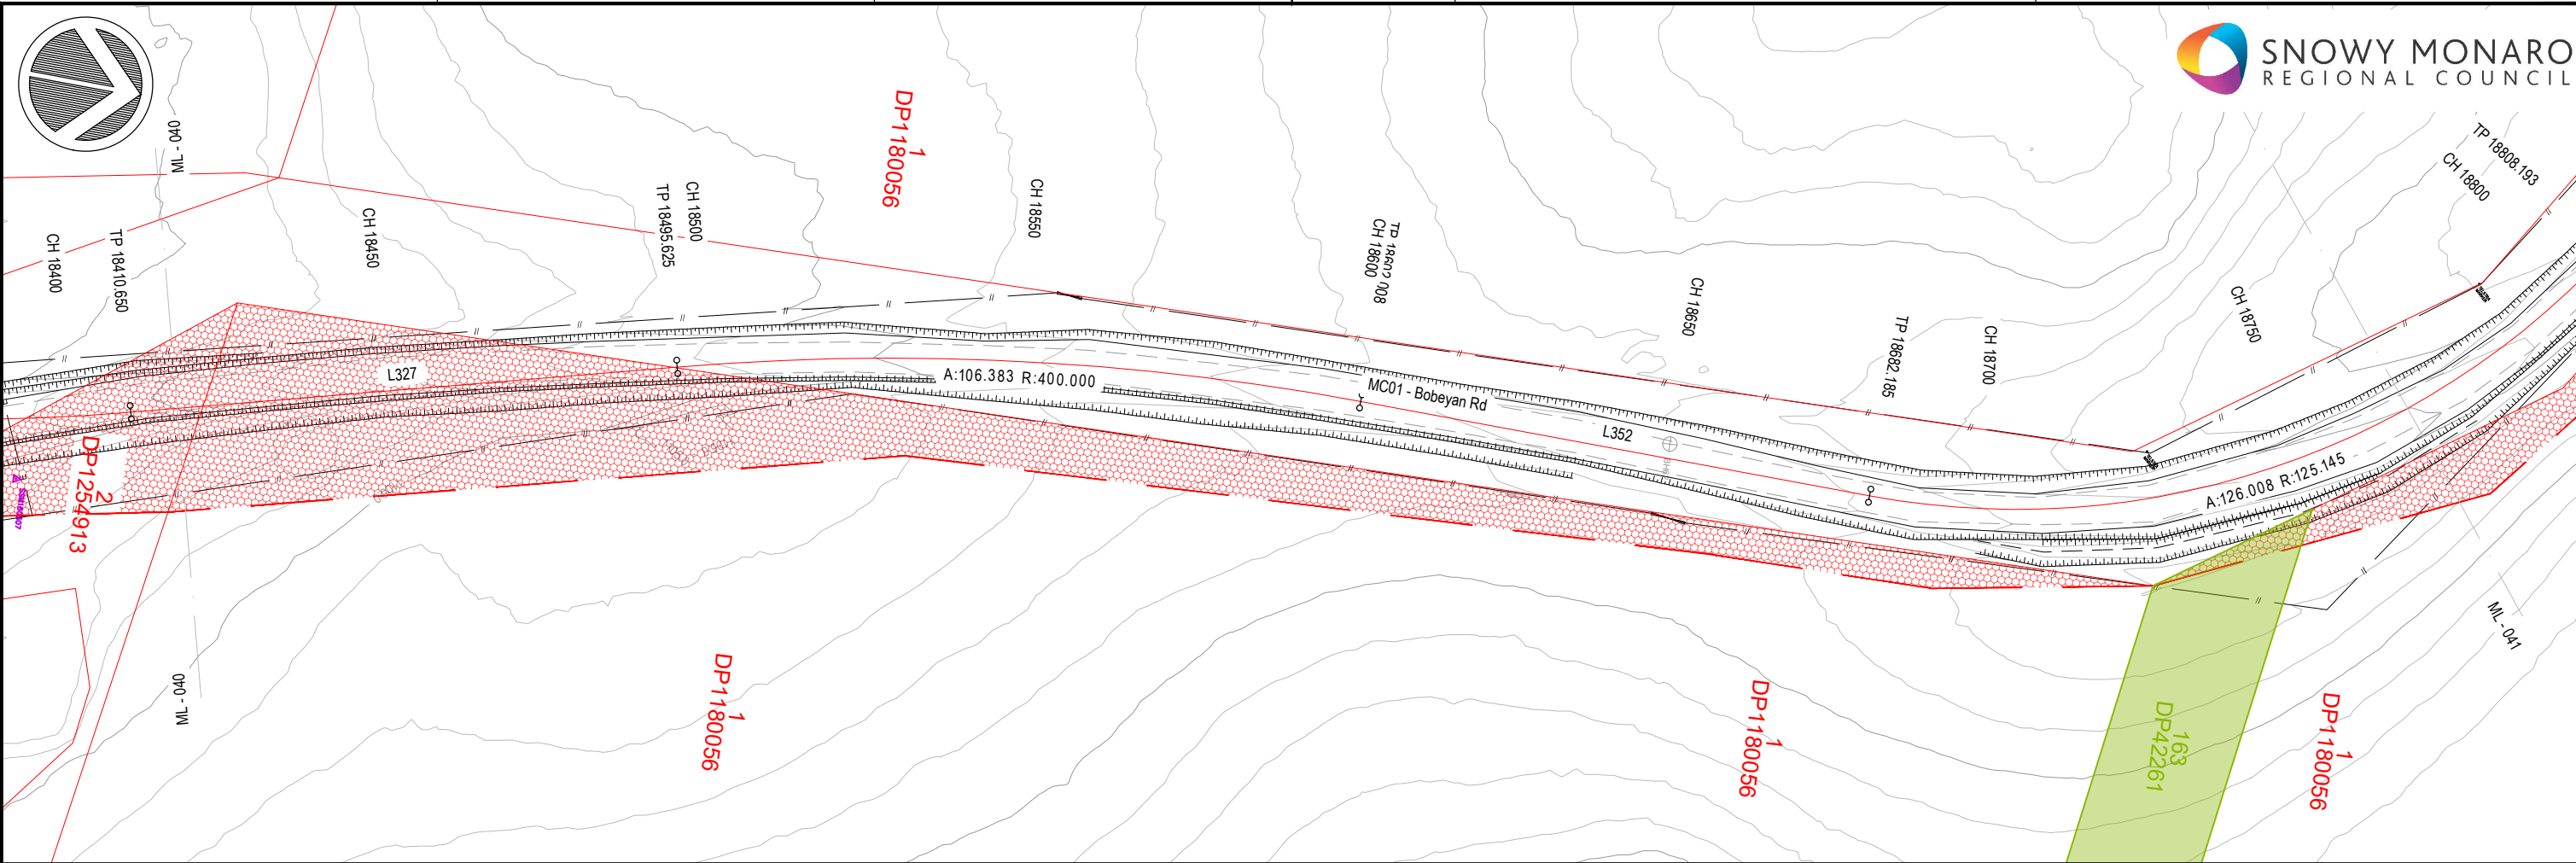



FIRST ISSUE		CALCS	DRAWN	DATE	AMENDMENT DETAILS		DESIGN CHECK	COPYRIGHT © MOLONEY SOLUTIONS PTY LTD 2019 These designs and drawings are copyright and are not to be used or reproduced without the written permission of the above. The contents of this drawing are electronically generated, are confidential and may only be used for the purpose for which they were intended. This is an uncontrolled document issued for information purposes only, unless the checked sections are signed and approved. Figured dimensions take precedence over scale. Do not scale from this drawing. Verify dimensions prior to commencing any works.		DATUM	CLIENT		  www.moloneyandsons.com.au ROCKHAMPTON • GLADSTONE • ROMA • MILES • CHINCHILLA • BRISBANE GOLD COAST • COFFS HARBOUR • SYDNEY	DRAWING TITLE	
A		LM	DA	02/21	PRELIMINARY ISSUE					PROJECT No.	SNOWY MONARO REGIONAL COUNCIL			LAND RESUMPTION PLANS SHEET 21 OF 28	
AMENDMENT S				02/03/21			DRAWN CHECK			APPROVED	PROJECT BOBEYAN RD ADAMINABY TO ACT BORDER CH 4.49KM-23.75KM		DRAWING NUMBER		ISSUE
										CE20046.3	FOR & ON BEHALF OF MOLONEY & SONS ENGINEERING		CE20046.3-921-LR		A
FOR & ON BEHALF OF MOLONEY & SONS ENGINEERING															

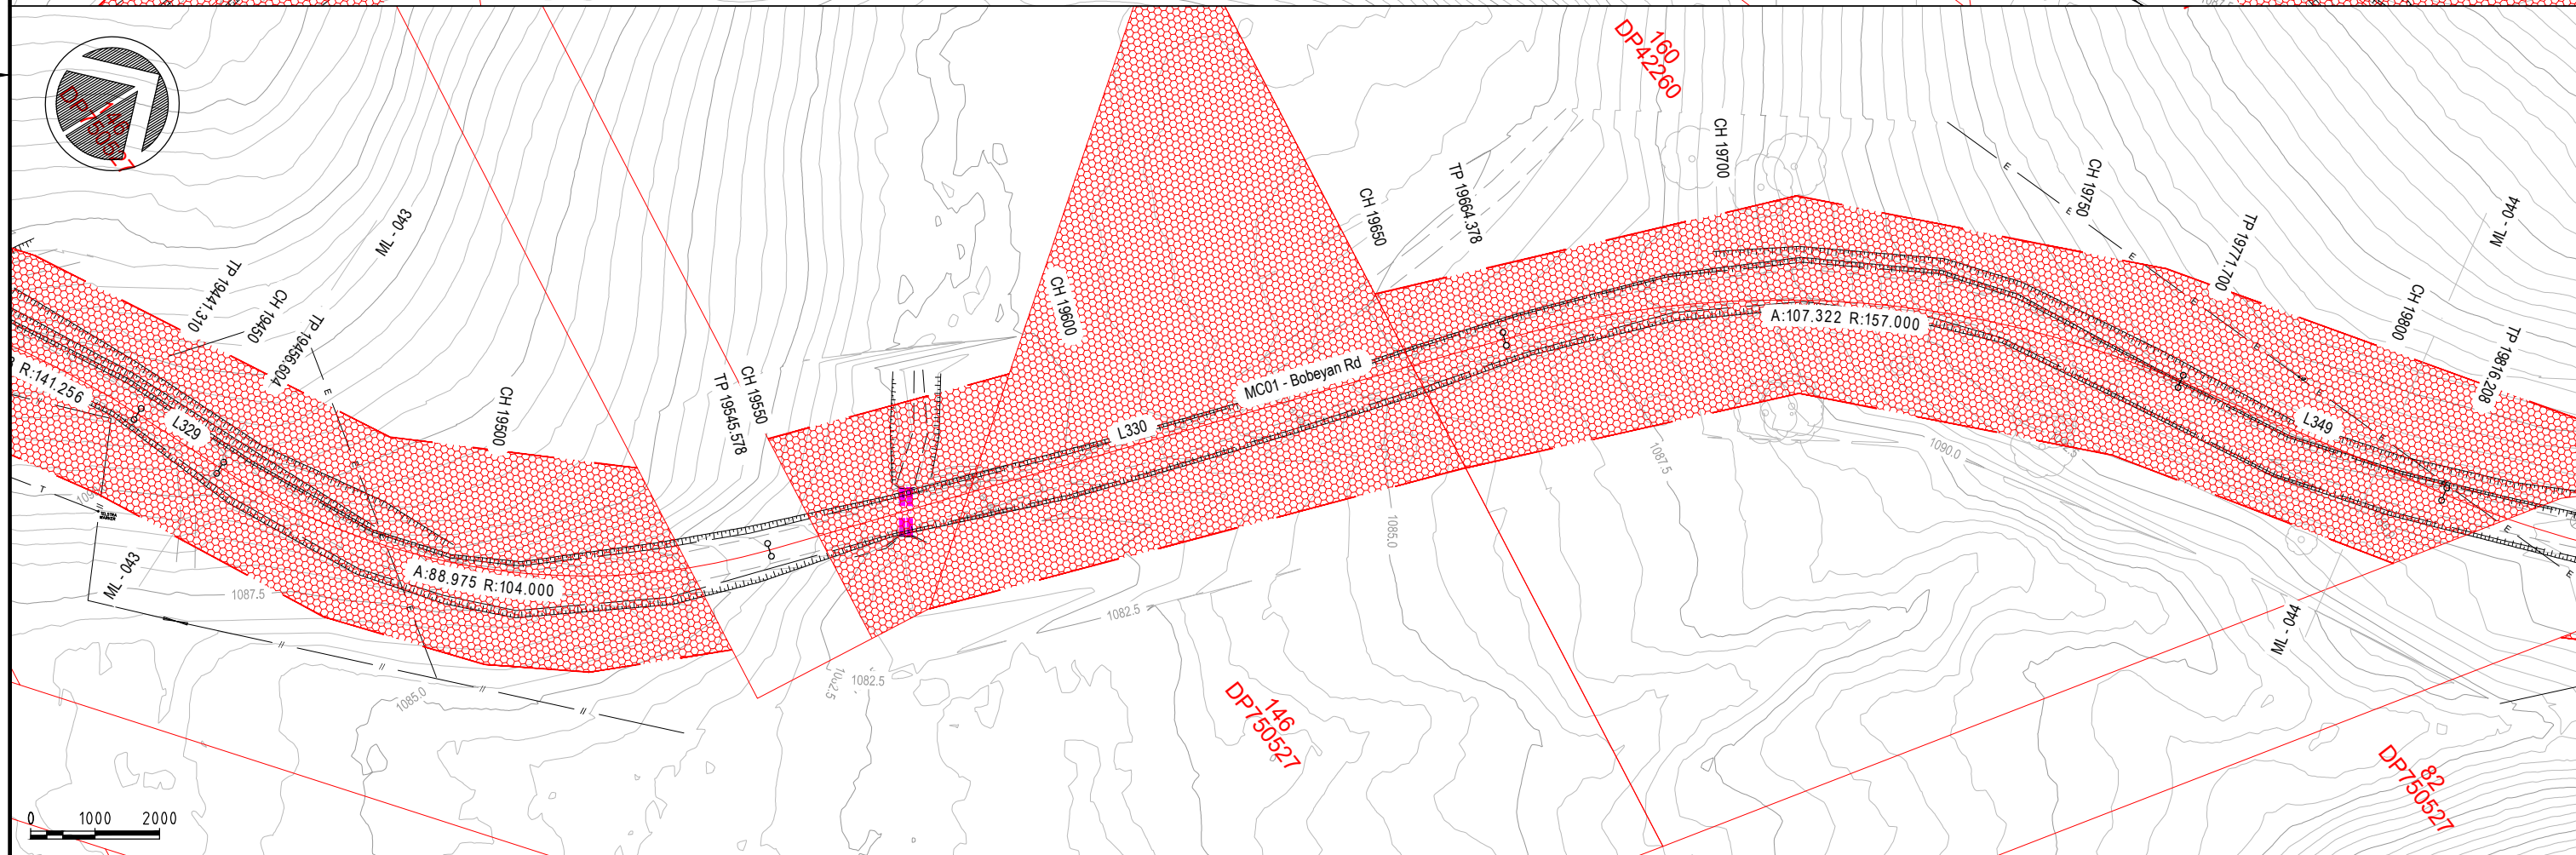

CALCS DRAWN DATE			AMENDMENT DETAILS			DESIGN CHECK			COPYRIGHT			DATE			CLIENT			DRAWING TITLE		
ISSUE			LM DA 02/21			LM DA 02/21			MOLONEY SOLUTIONS PTY LTD 2019			PROJECT No.			SNOWY MONARO REGIONAL COUNCIL			LAND RESUMPTION PLANS		
A			JO			JO			These designs and drawings are copyright and are not to be used or reproduced without the written permission of the above. The contents of this drawing are electronically generated, are confidential and may only be used for the purpose for which they were intended. This is an uncontrolled document issued for information purposes only, unless the checked sections are signed and approved. Figured dimensions take precedence over scale. Do not scale from this drawing. Verify dimensions prior to commencing any works.			APPROVED			PRELIMINARY ONLY			BOBEYAN RD		
PRELIMINARY ISSUE																		ADAMINABY TO ACT BORDER		
DRAWN CHECK																		CH 4.49KM-23.75KM		
A												CE20046.3			FOR & ON BEHALF OF MOLONEY & SONS ENGINEERING			DRAWING NUMBER		
M																		CE20046.3-922-LR		
O																		ISSUE		
N																		A		
D																				
E																				
S																				

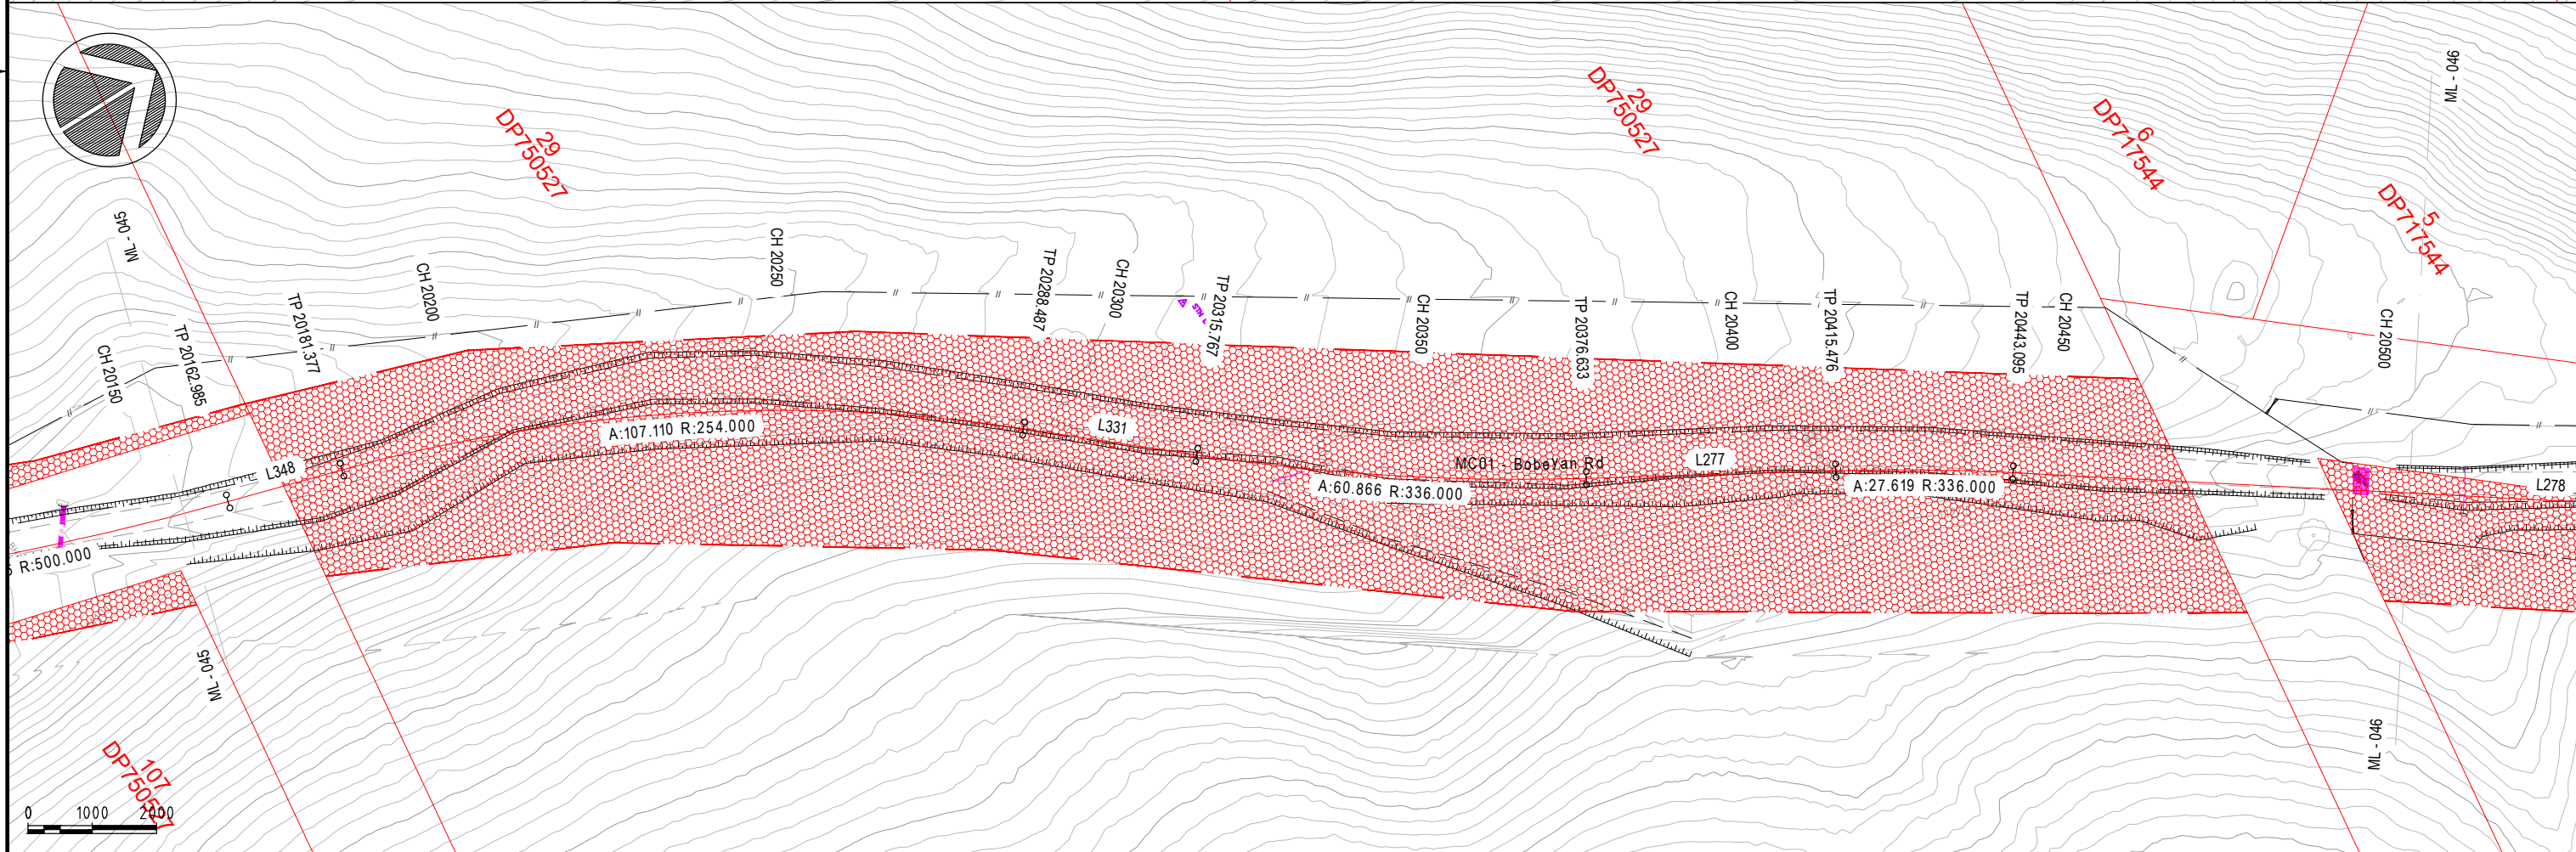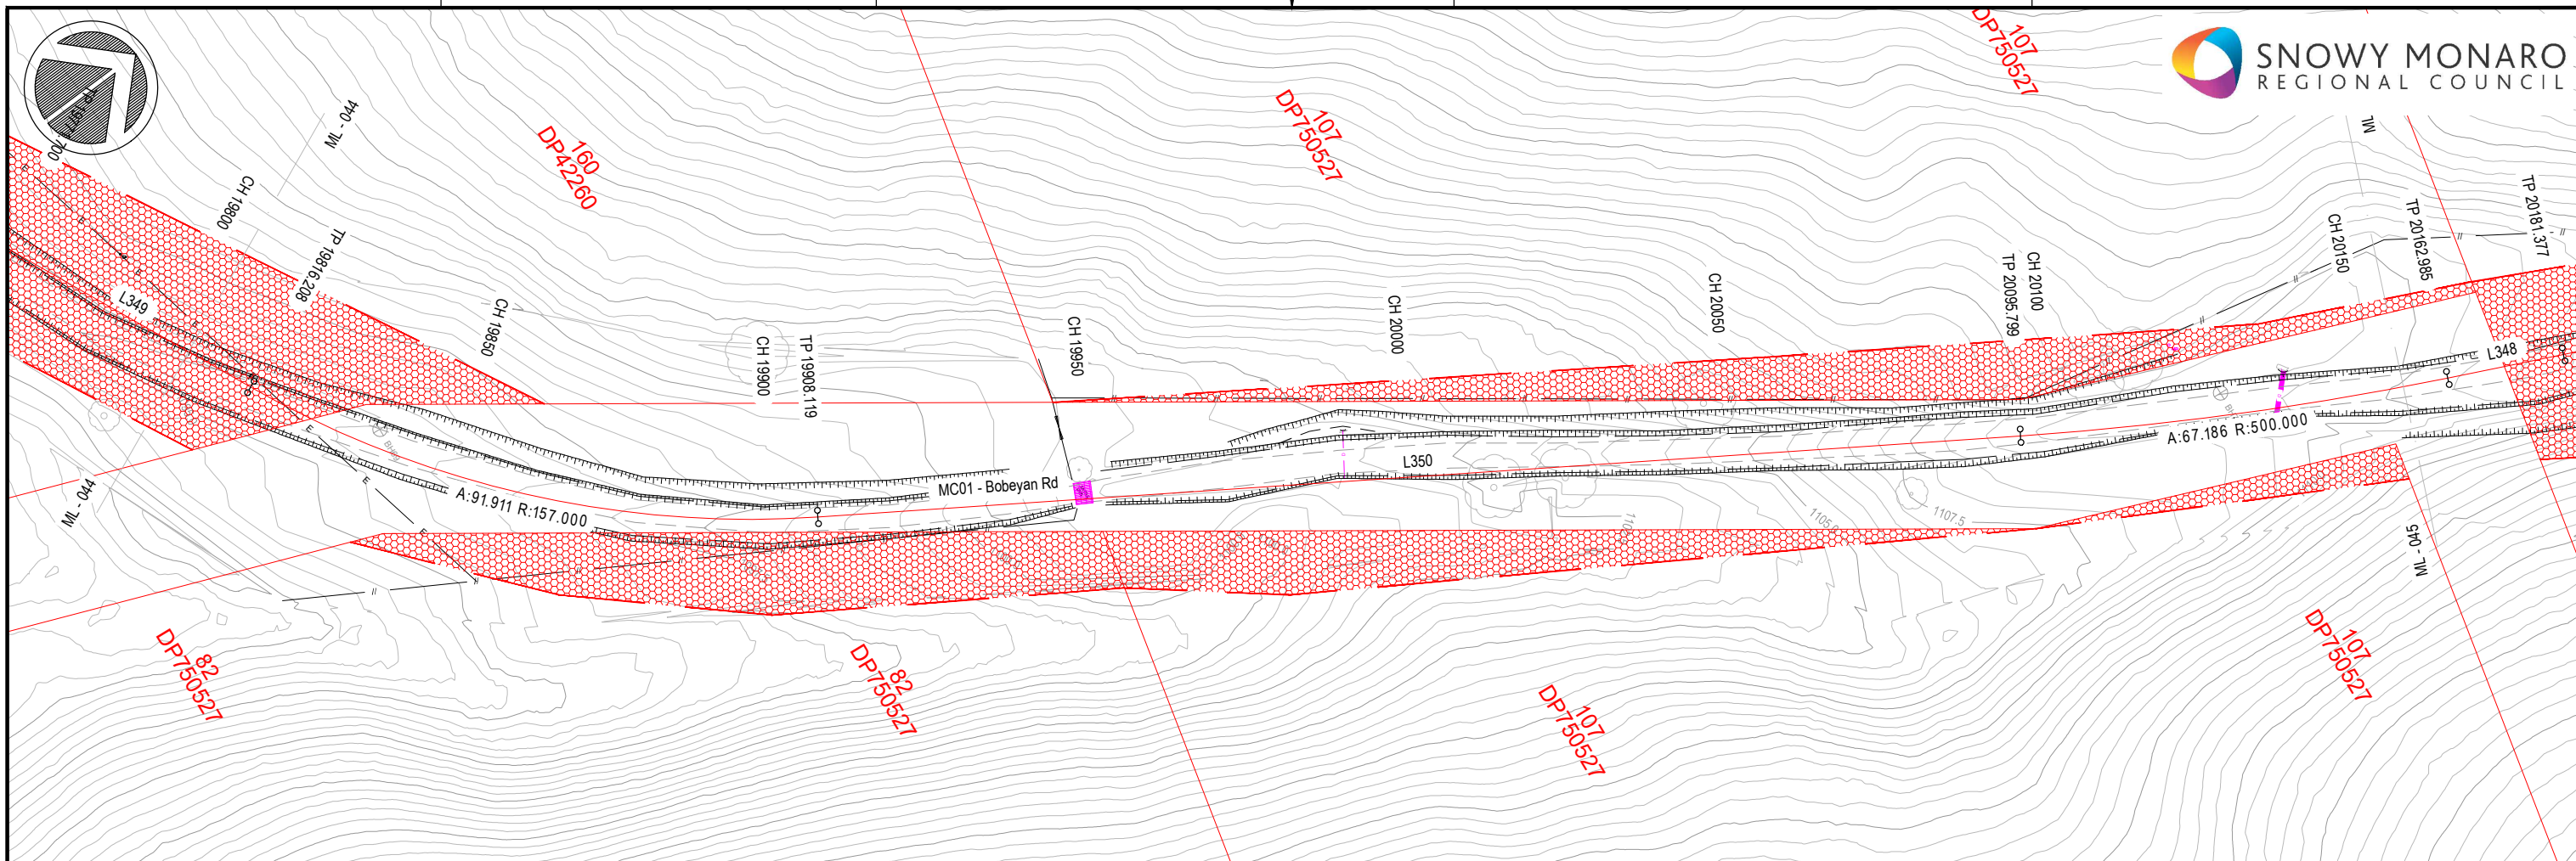


FIRST ISSUE			AMENDMENT DETAILS			DESIGN CHECK		COPYRIGHT		DATUM		CLIENT		DRAWING TITLE	
LM	DA	02/21	LM	JO	02/03/21			© MOLONEY SOLUTIONS PTY LTD 2019		PROJECT No.		SNOWY MONARO REGIONAL COUNCIL		LAND RESUMPTION PLANS	
PRELIMINARY ISSUE						DRAWN CHECK		These designs and drawings are copyright and are not to be used or reproduced without the written permission of the above. The contents of this drawing are electronically generated, are confidential and may only be used for the purpose for which they were intended. This is an uncontrolled document issued for information purposes only, unless the checked sections are signed and approved. Figured dimensions take precedence over scale. Do not scale from this drawing. Verify dimensions prior to commencing any works.		APPROVED		PROJECT		SHEET 23 OF 28	
								ISO 9001		CE20046.3		BOBEYAN RD ADAMINABY TO ACT BORDER CH 4.49KM-23.75KM		DRAWING NUMBER	
								FOR & ON BEHALF OF MOLONEY & SONS ENGINEERING				Snowy Valleys Council		CE20046.3-923-LR	
												MOLONEY & SONS ENGINEERING EXCELLENCE · INTEGRITY · INNOVATION www.moloneyandsons.com.au ROCKHAMPTON · GLADSTONE · ROMA · MILES · CHINCHILLA · BRISBANE GOLD COAST · COFFS HARBOUR · SYDNEY		ISSUE	
														A	

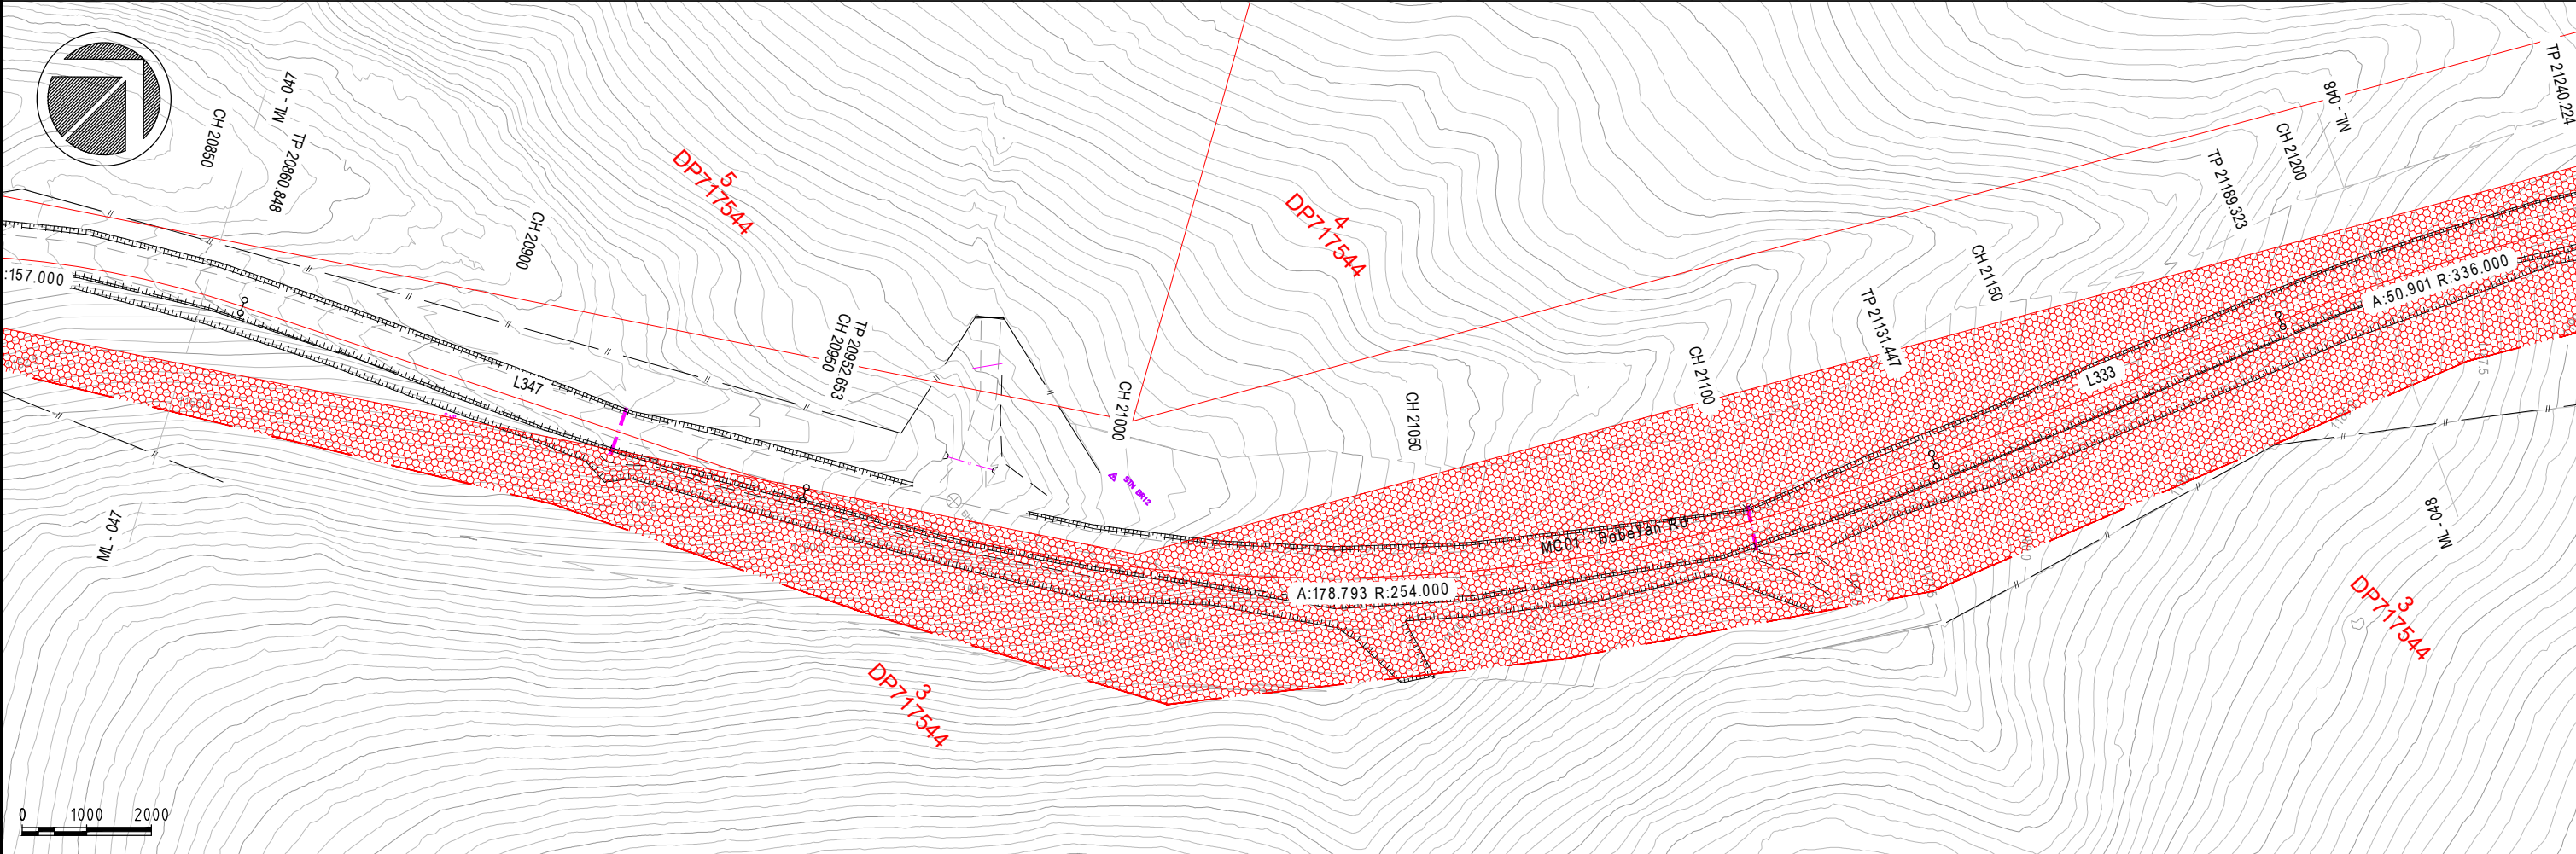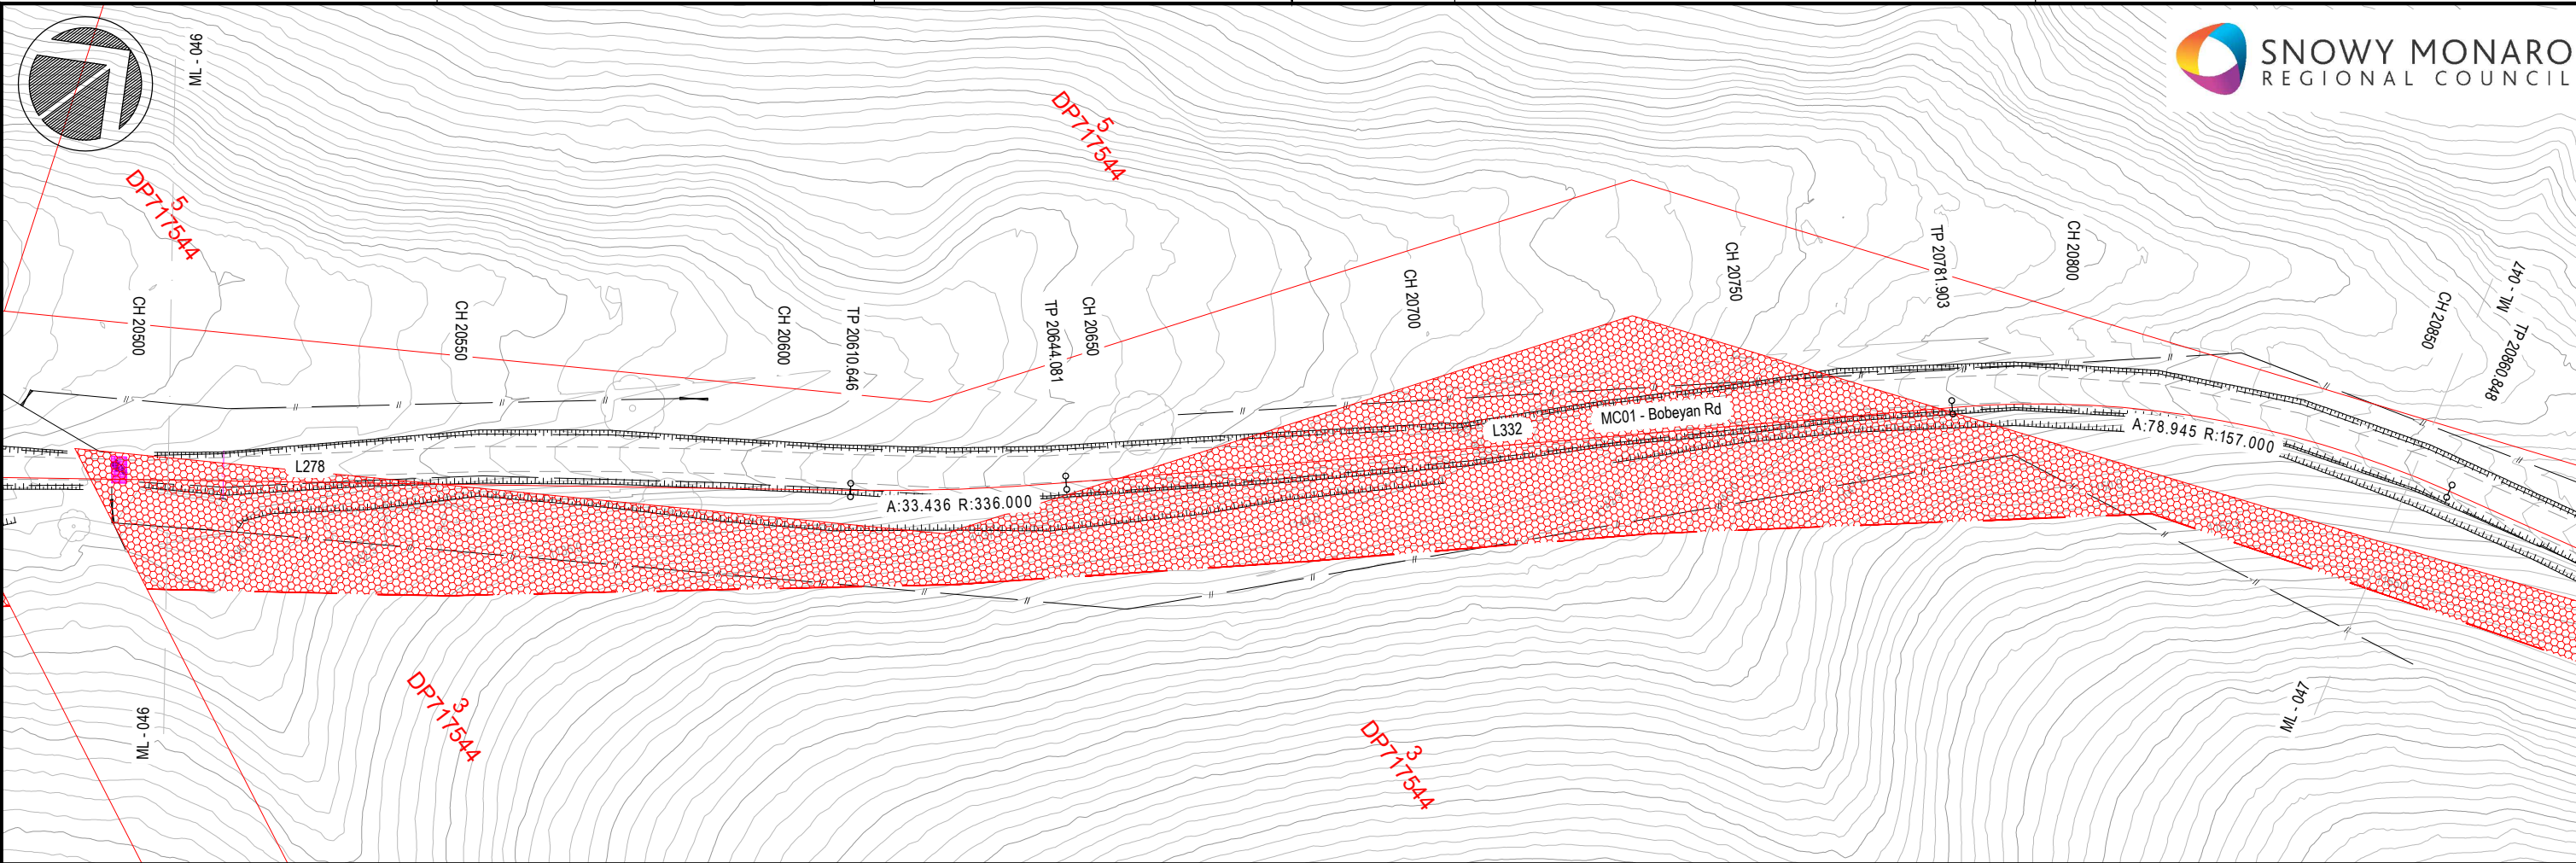



FIRST ISSUE		CALCS DRAWN		DATE		AMENDMENT DETAILS		DESIGN CHECK		COPYRIGHT		DATUM		CLIENT		DRAWING TITLE	
LM		DA		02/21		PRELIMINARY ISSUE				© MOLONEY SOLUTIONS PTY LTD 2019		PROJECT No.		SNOWY MONARO REGIONAL COUNCIL		LAND RESUMPTION PLANS	
LM		JO		02/03/21						These designs and drawings are copyright and are not to be used or reproduced without the written permission of the above. The contents of this drawing are electronically generated, are confidential and may only be used for the purpose for which they were intended. This is an uncontrolled document issued for information purposes only, unless the checked sections are signed and approved. Figure dimensions take precedence over scale. Do not scale from this drawing. Verify dimensions prior to commencing any works.		APPROVED		PROJECT		SHEET 24 OF 28	
										FOR & ON BEHALF OF MOLONEY & SONS ENGINEERING		CE20046.3		BOBEYAN RD ADAMINABY TO ACT BORDER CH 4.49KM-23.75KM		DRAWING NUMBER	
																CE20046.3-924-LR	
																ISSUE	
																A	





~~LOCATION 21~~

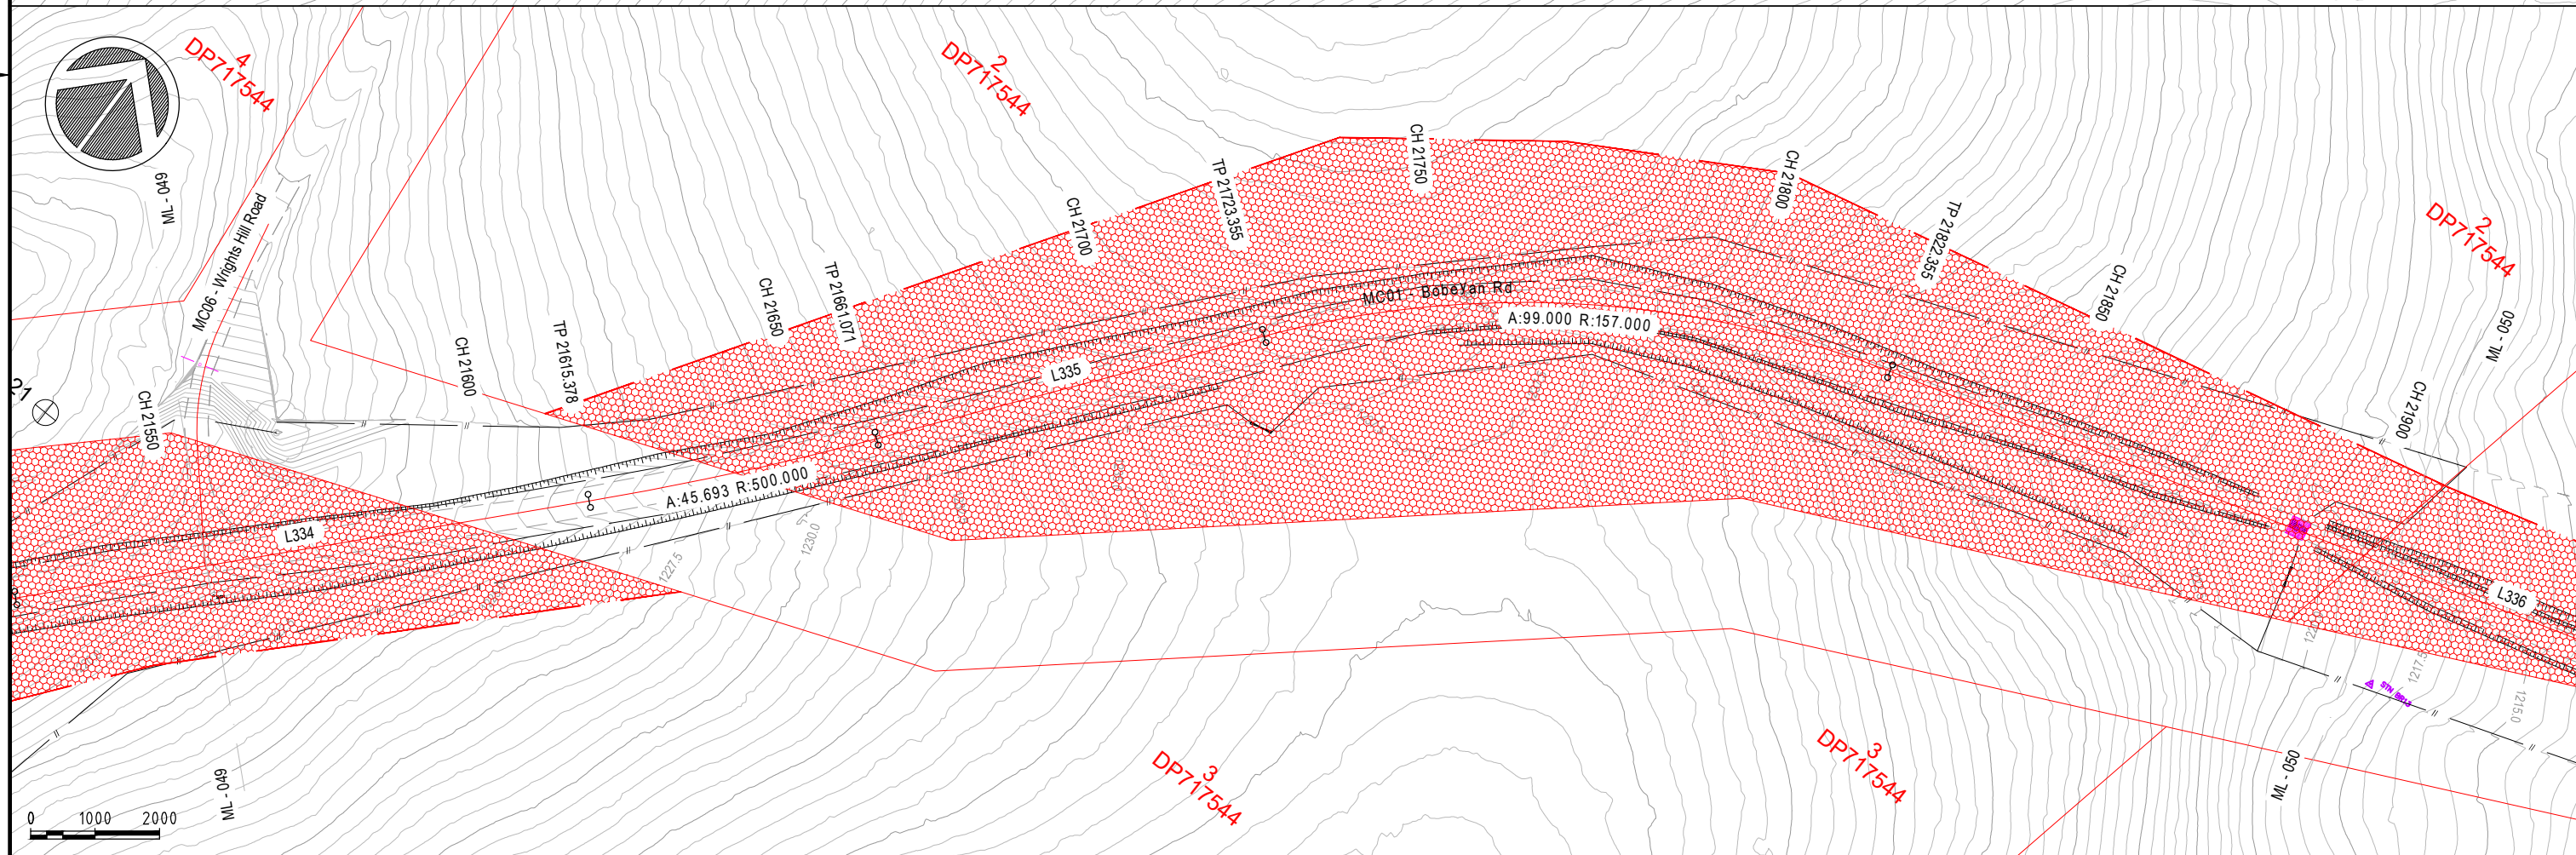

 
CALCS DRAWN DATE				AMENDMENT DETAILS				DESIGN CHECK	COPYRIGHT © MOLONEY SOLUTIONS PTY LTD 2019 These designs and drawings are copyright and are not to be used or reproduced without the written permission of the above. The contents of this drawing are electronically generated, are confidential and may only be used for the purpose for which they were intended. This is an uncontrolled document issued for information purposes only, unless the checked sections are signed and approved. Figure dimensions take precedence over scale. Do not scale from this drawing. Verify dimensions prior to commencing any works.		DATUM	PRELIMINARY ONLY	CLIENT SNOWY MONARO REGIONAL COUNCIL	  www.moloneysons.com.au ROCKHAMPTON • GLASTON • ROMA • WILES • CHINGILLA • BRISBANE GOLD COAST • COFFS HARBOR • SYDNEY	DRAWING TITLE LAND RESUMPTION PLANS SHEET 25 OF 28
A M E N D M E N T S	A	LM	DA JO	02/21 02/03/21	LM	JO	02/03/21	PRELIMINARY ISSUE	DRAWN CHECK		PROJECT No.		APPROVED		PROJECT BOBEYAN RD ADAMINABY TO ACT BORDER CH 4.49KM-23.75KM
										CE20046.3	FOR & ON BEHALF OF MOLONEY & SONS ENGINEERING				

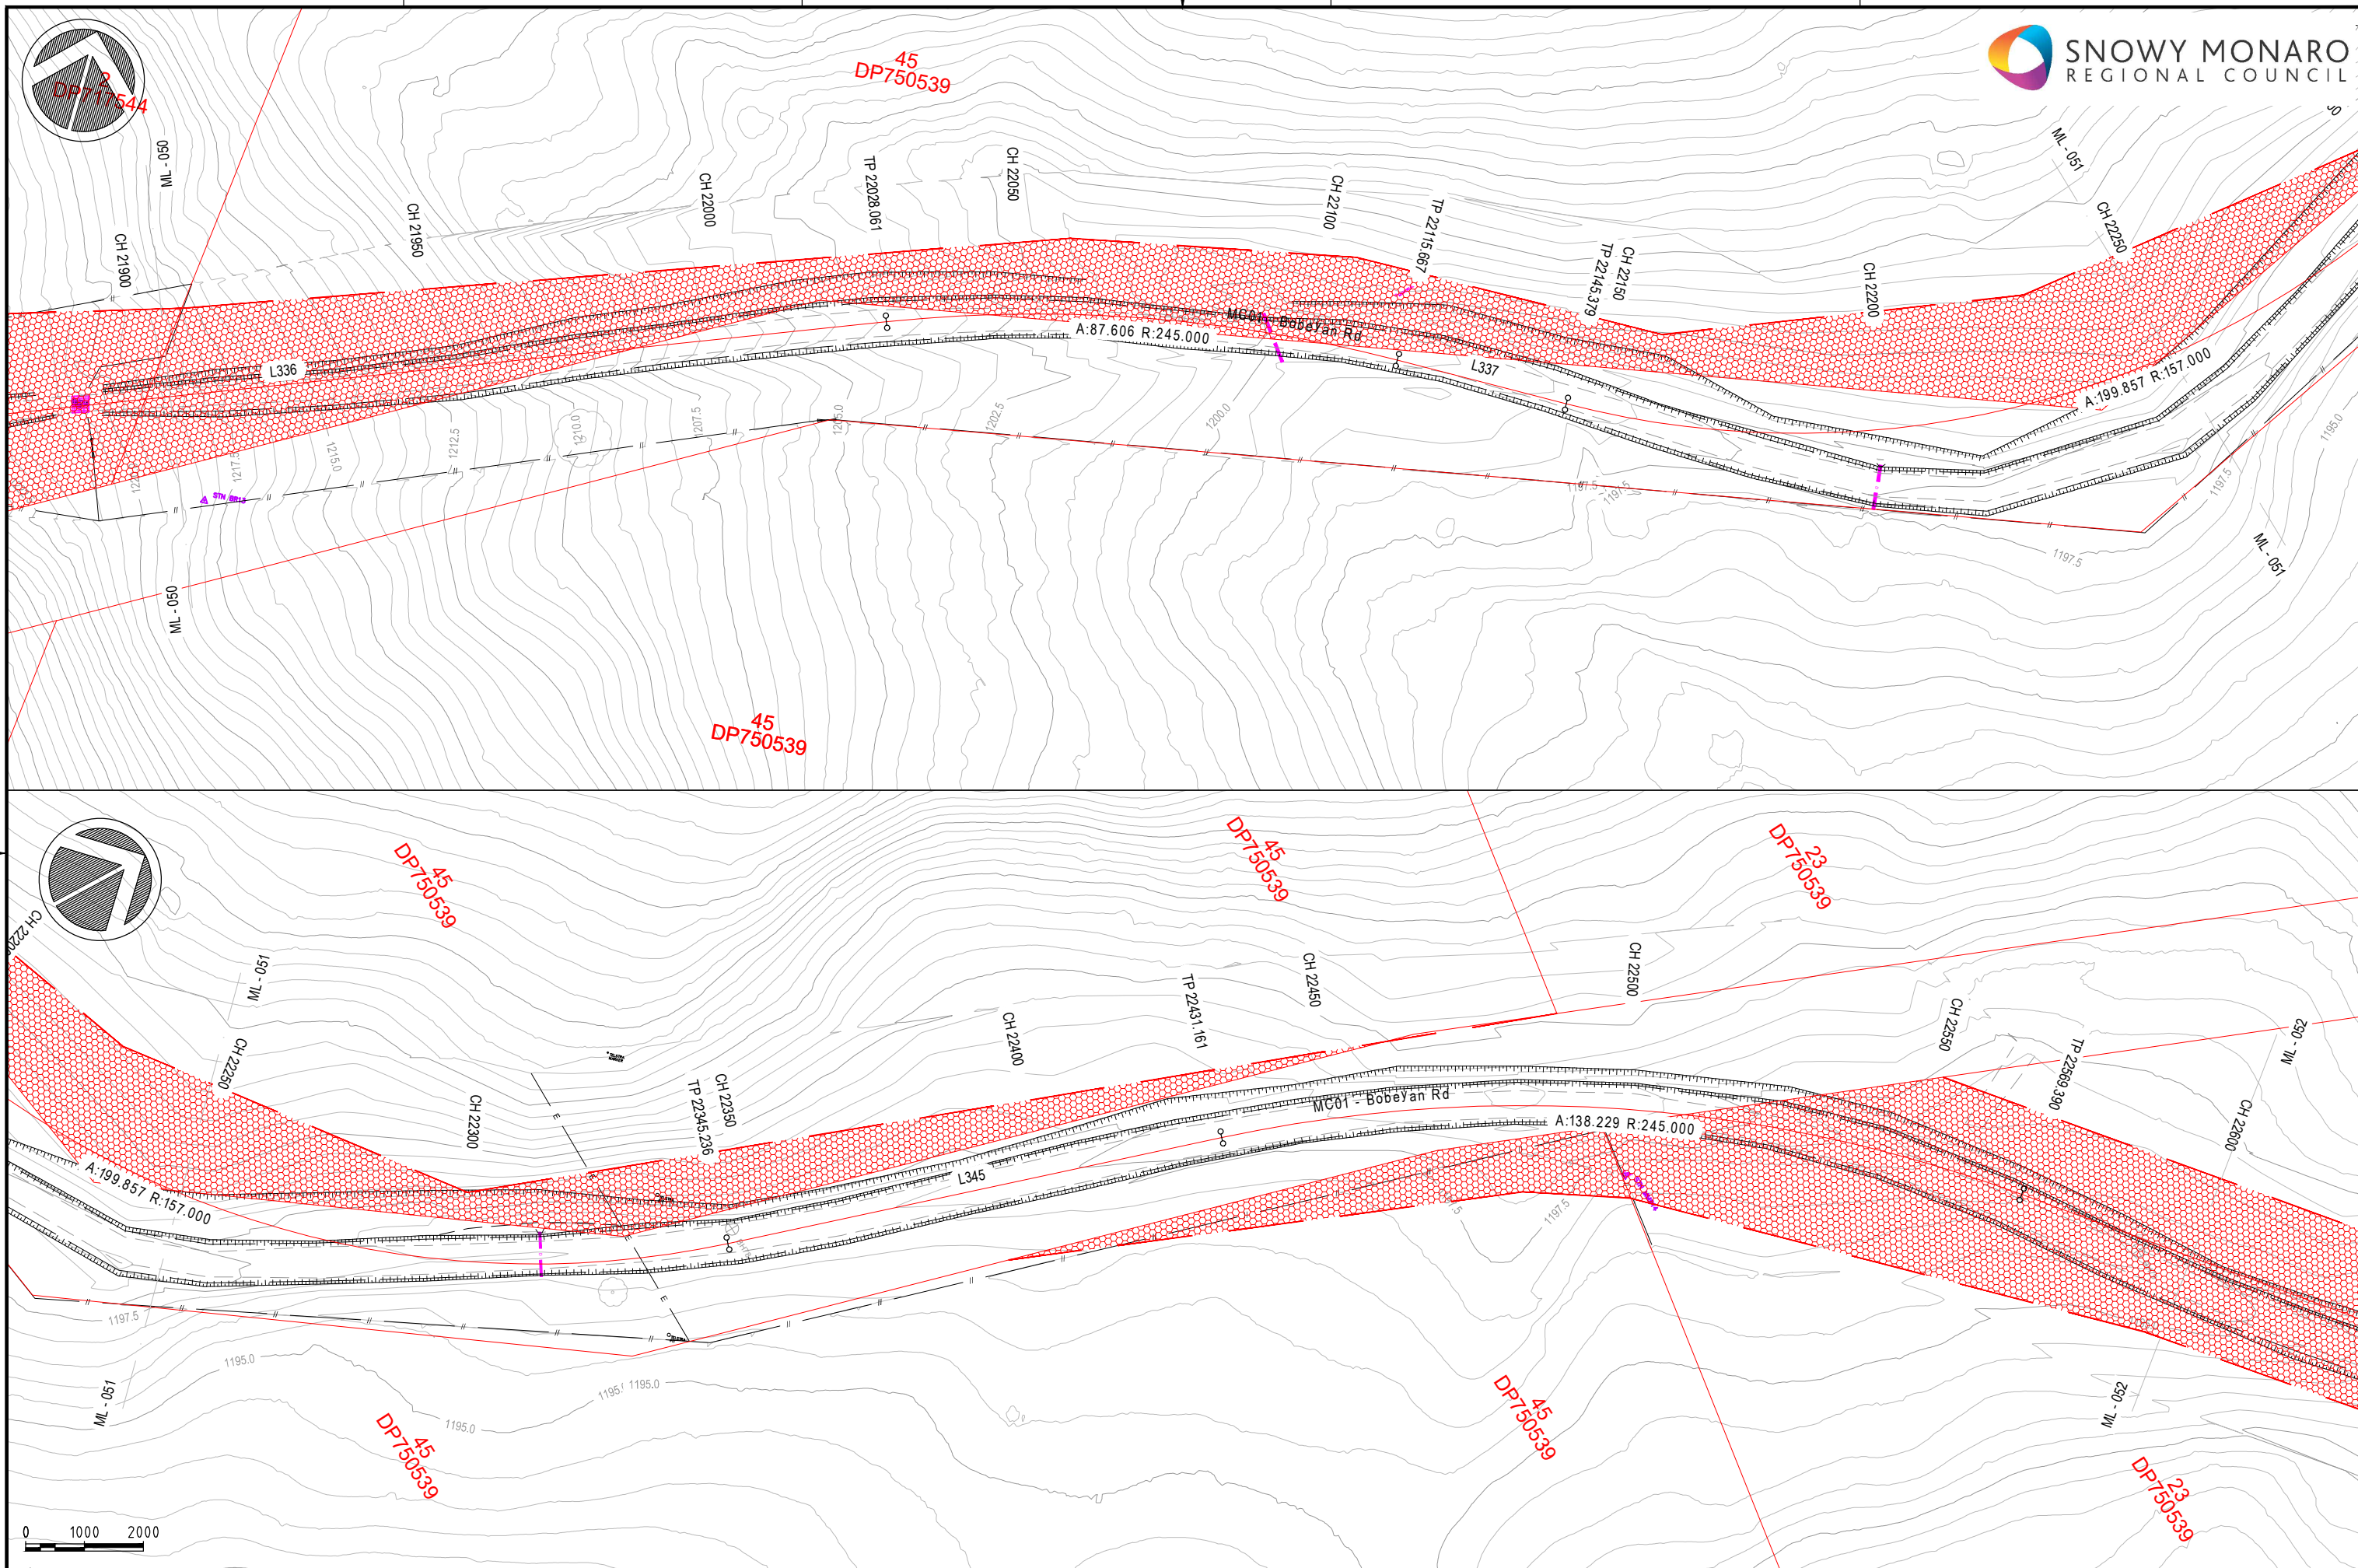

0-1000000
--

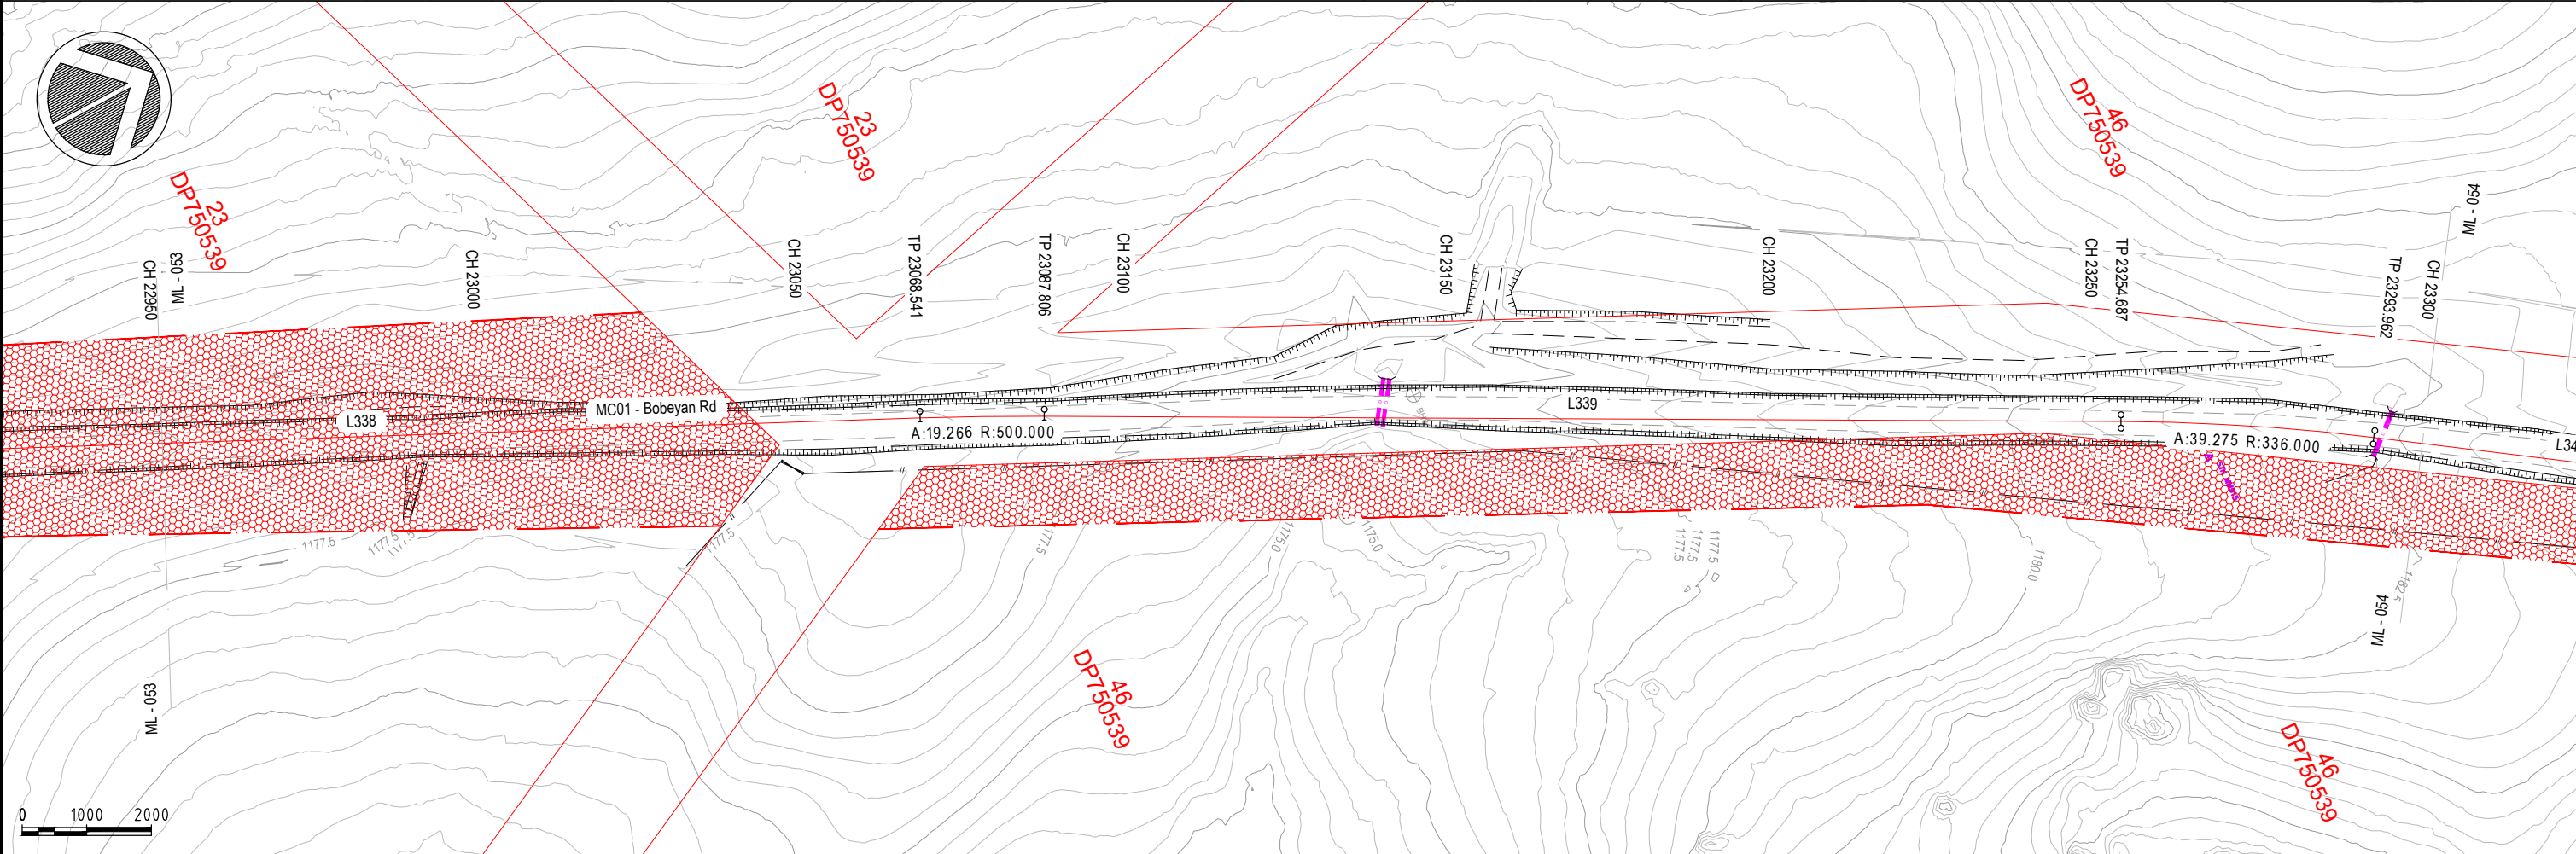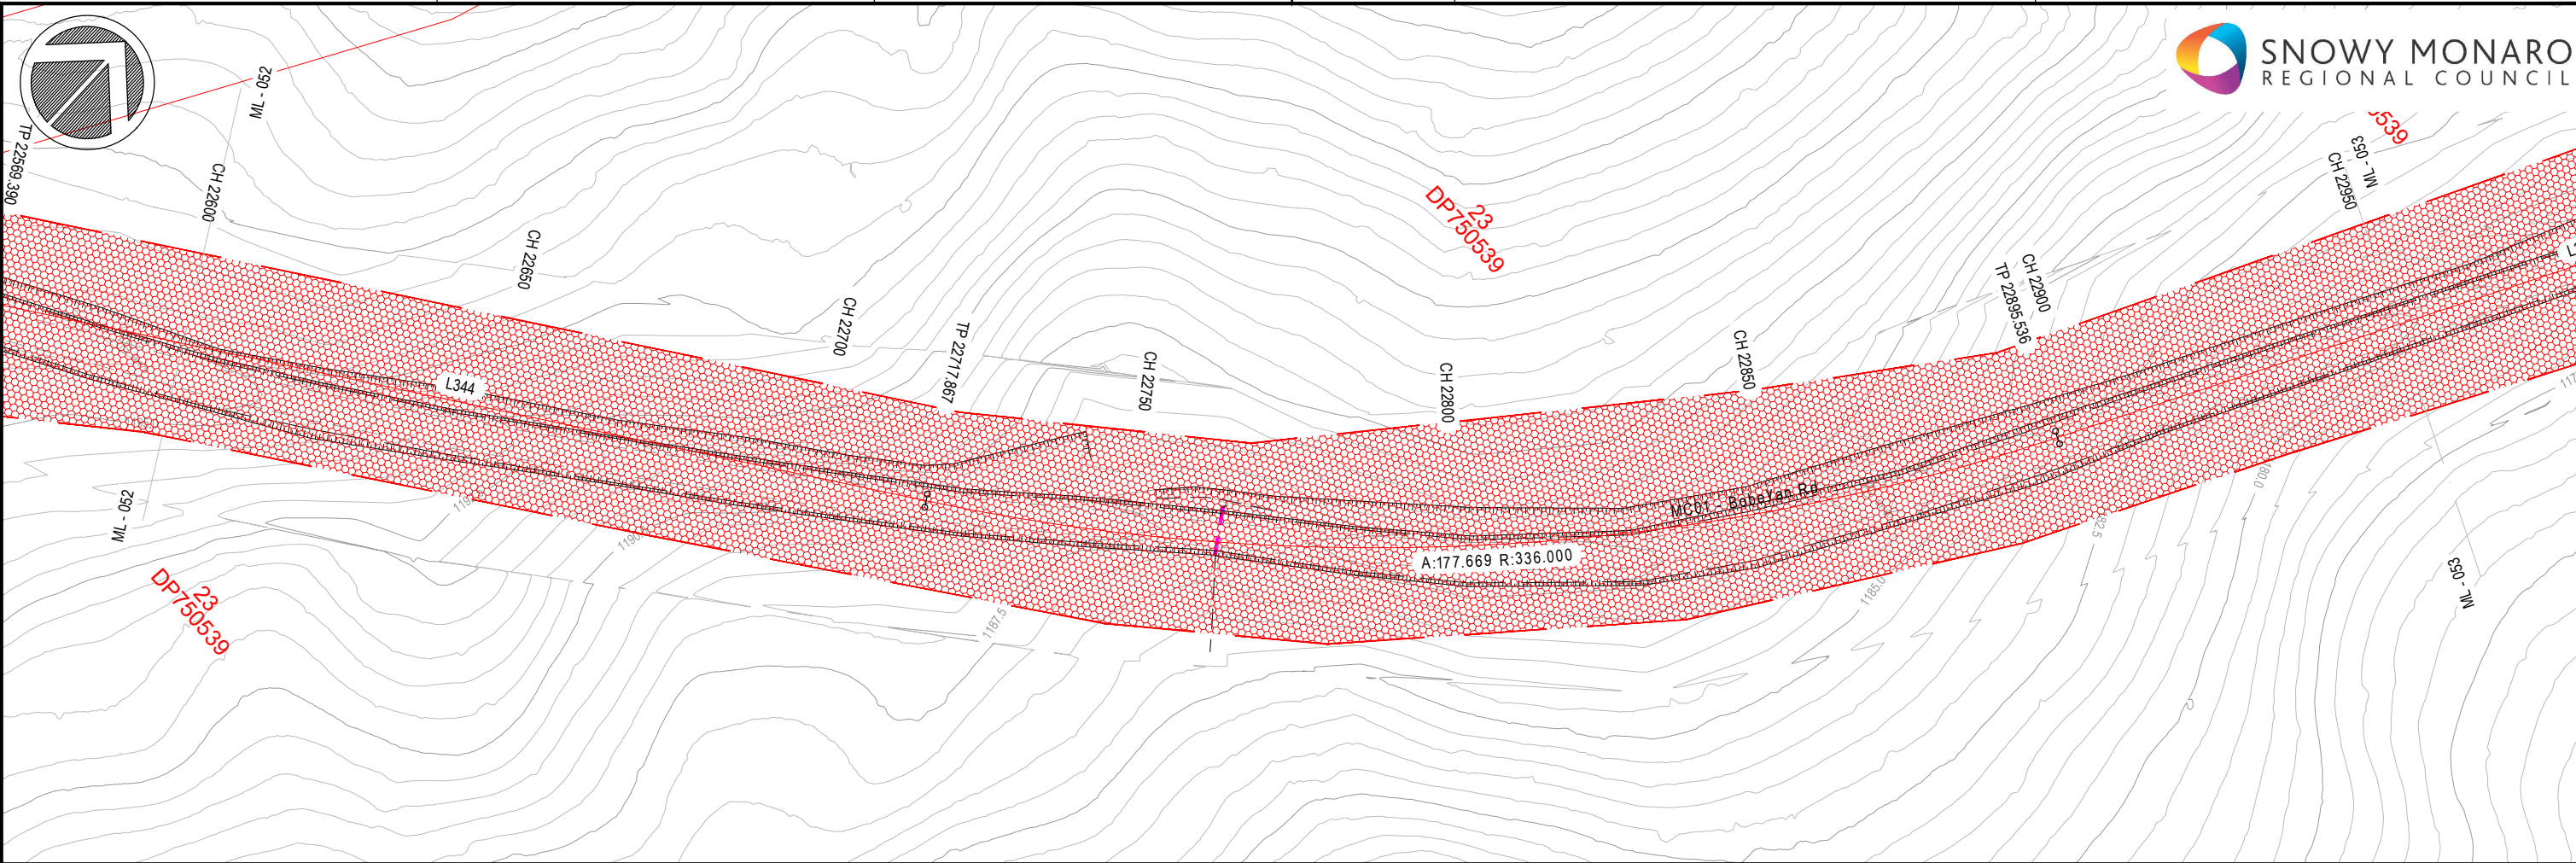

FIRST ISSUE			CALCS		DRAWN		DATE		AMENDMENT DETAILS				DESIGN CHECK		COPYRIGHT © MOLONEY SOLUTIONS PTY LTD 2019 These designs and drawings are copyright and are not to be used or reproduced without the written permission of the above. The contents of this drawing are electronically generated, are confidential and may only be used for the purpose for which they were intended. This is an uncontrolled document issued for information purposes only, unless the checked sections are signed and approved. Figured dimensions take precedence over scale. Do not scale from this drawing. Verify dimensions prior to commencing any works.						DATUM		PRELIMINARY ONLY				CLIENT SNOWY MONARO REGIONAL COUNCIL								 www.moloneyandsons.com.au ROCKHAMPTON • GLADSTONE • ROMA • MILES • CHINCHILLA • BRISBANE GOLD COAST • COFFS HARBOUR • SYDNEY				DRAWING TITLE LAND RESUMPTION PLANS SHEET 27 OF 28							
A			LM		DA		02/21		PRELIMINARY ISSUE												PROJECT No.		APPROVED				PROJECT BOBEYAN RD ADAMINABY TO ACT BORDER CH 4.49KM-23.75KM												DRAWING NUMBER				ISSUE			
B			LM		JO		02/03/21						DRAWN CHECK								CE20046.3		FOR & ON BEHALF OF MOLONEY & SONS ENGINEERING												CE20046.3-927-LR				A							

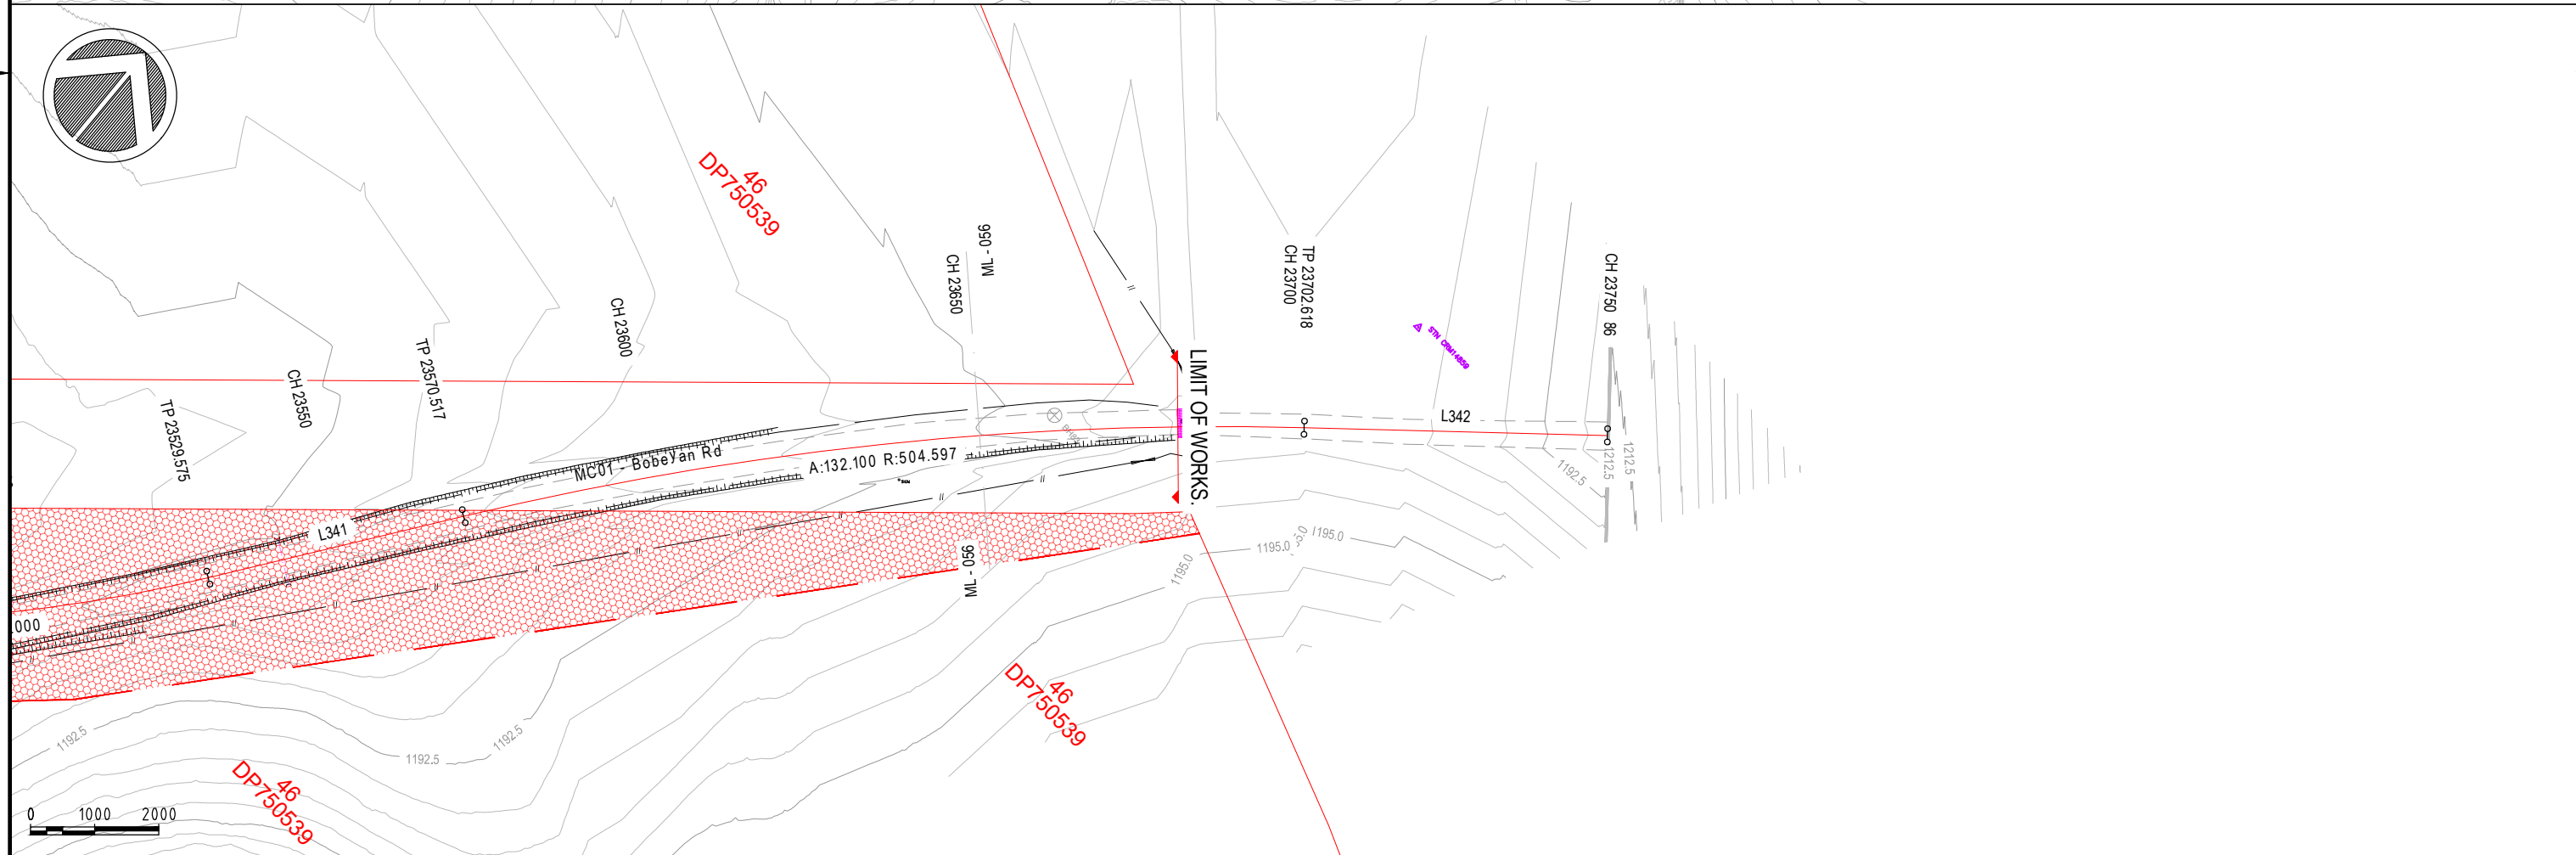[illegible]